NEWFIELD EXPLORATION COMPANY

PROPOSED PIPELINE
RIGHT-OF-WAY
ON FEE LANDS
(For the 4-7-3-3WH Well Pad)
Located in the North 1/2 of
Section 7, T3S, R3W, U.S.B.&M.
Duchesne County, Utah

N

SCALE: 400' 200' 0' 400'

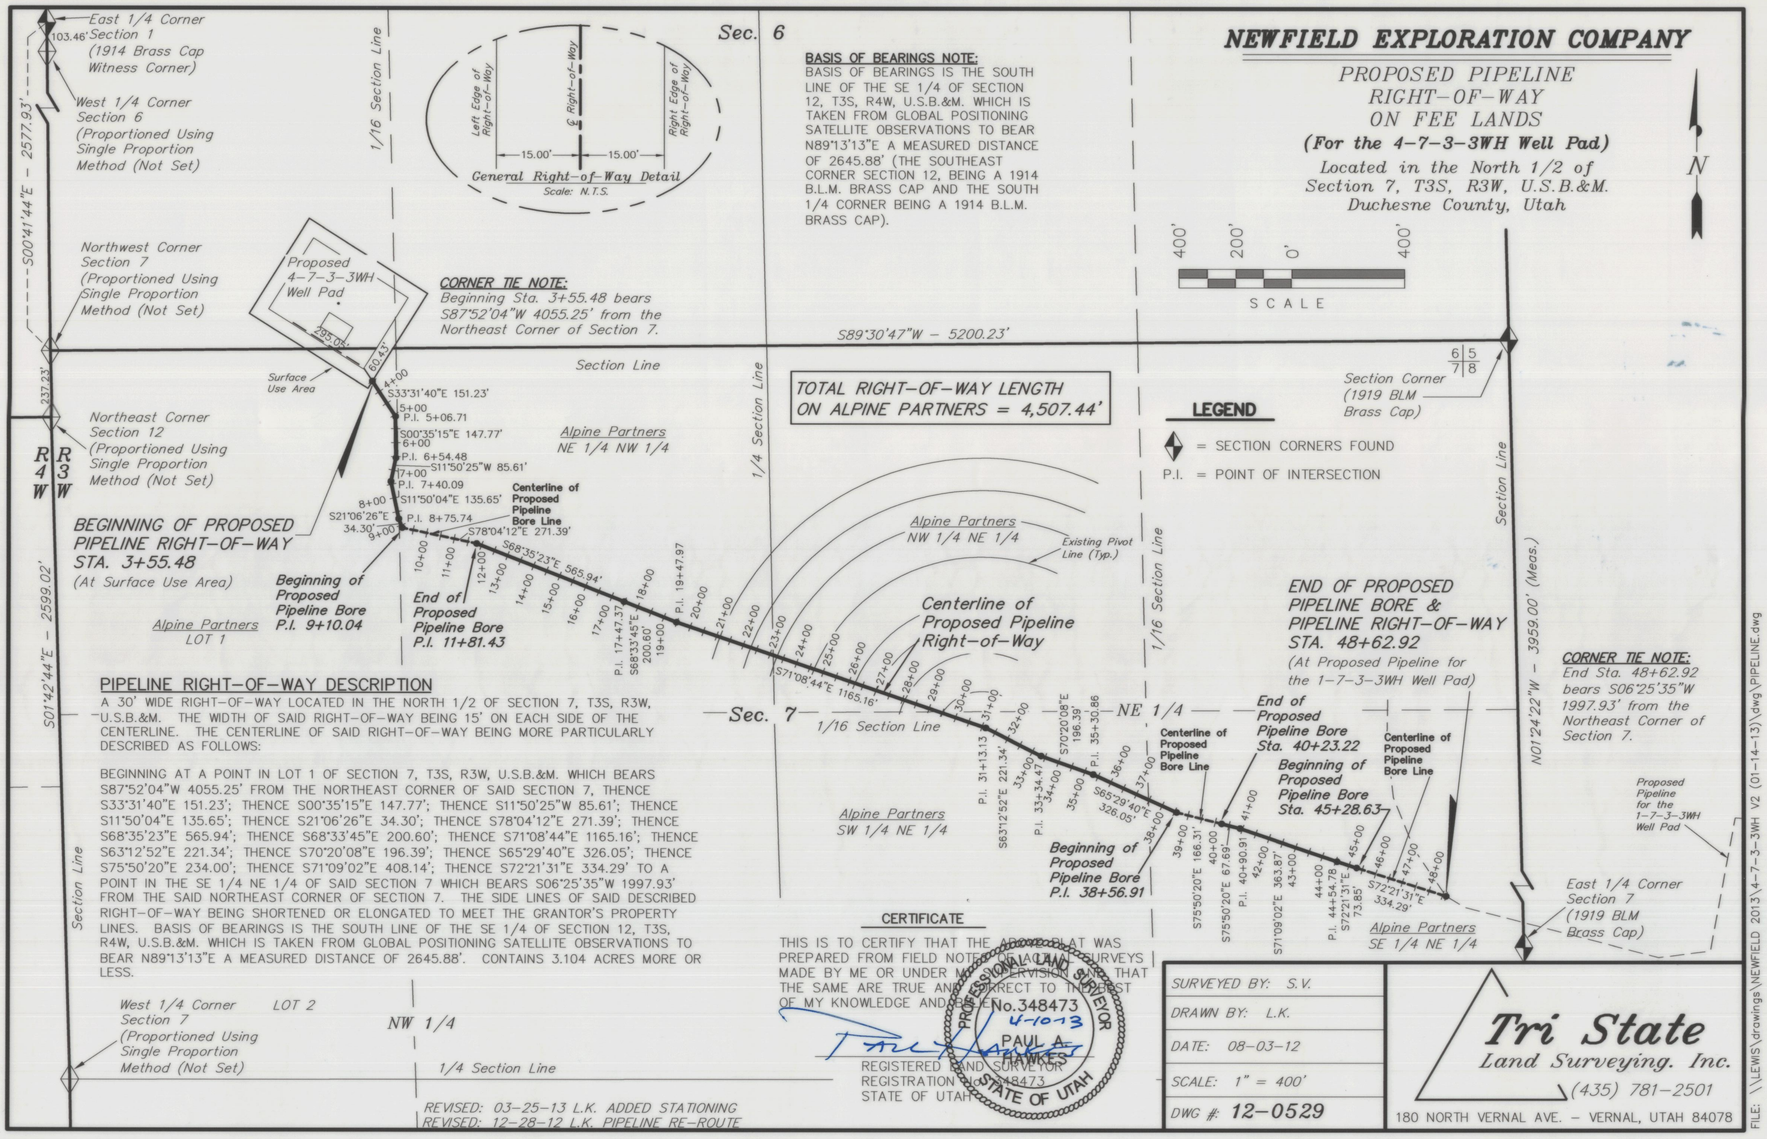

PIPELINE RIGHT-OF-WAY DESCRIPTION

A 30' WIDE RIGHT-OF-WAY LOCATED IN THE NORTH 1/2 OF SECTION 7, T3S, R3W, U.S.B.&M. THE WIDTH OF SAID RIGHT-OF-WAY BEING 15' ON EACH SIDE OF THE CENTERLINE. THE CENTERLINE OF SAID RIGHT-OF-WAY BEING MORE PARTICULARLY DESCRIBED AS FOLLOWS:

BEGINNING AT A POINT IN LOT 1 OF SECTION 7, T3S, R3W, U.S.B.&M. WHICH BEARS S87°52'04"W 4055.25' FROM THE NORTHEAST CORNER OF SAID SECTION 7, THENCE S33°31'40"E 151.23'; THENCE S00°35'15"E 147.77'; THENCE S11°50'25"W 85.61'; THENCE S11°50'04"E 135.65'; THENCE S21°06'26"E 34.30'; THENCE S78°04'12"E 271.39'; THENCE S68°35'23"E 565.94'; THENCE S68°33'45"E 200.60'; THENCE S71°08'44"E 1165.16'; THENCE S63°12'52"E 221.34'; THENCE S70°20'08"E 196.39'; THENCE S65°29'40"E 326.05'; THENCE S75°50'20"E 234.00'; THENCE S71°09'02"E 408.14'; THENCE S72°21'31"E 334.29' TO A POINT IN THE SE 1/4 NE 1/4 OF SAID SECTION 7 WHICH BEARS S06°25'35"W 1997.93' FROM THE SAID NORTHEAST CORNER OF SECTION 7. THE SIDE LINES OF SAID DESCRIBED RIGHT-OF-WAY BEING SHORTENED OR ELONGATED TO MEET THE GRANTOR'S PROPERTY LINES. BASIS OF BEARINGS IS THE SOUTH LINE OF THE SE 1/4 OF SECTION 12, T3S, R4W, U.S.B.&M. WHICH IS TAKEN FROM GLOBAL POSITIONING SATELLITE OBSERVATIONS TO BEAR N89°13'13"E A MEASURED DISTANCE OF 2645.88'. CONTAINS 3.104 ACRES MORE OR LESS.

CERTIFICATE

THIS IS TO CERTIFY THAT THE ABOVE PLAT WAS PREPARED FROM FIELD NOTES OF ACTUAL SURVEYS MADE BY ME OR UNDER MY SUPERVISION AND THAT THE SAME ARE TRUE AND CORRECT TO THE BEST OF MY KNOWLEDGE AND BELIEF.

No. 348473
4-10-13
PAUL A. HAWKES
REGISTERED LAND SURVEYOR
REGISTRATION No. 348473
STATE OF UTAH

PROFESSIONAL LAND SURVEYOR — STATE OF UTAH

SURVEYED BY:	S.V.
DRAWN BY:	L.K.
DATE:	08-03-12
SCALE:	1" = 400'
DWG #:	12-0529

Tri State Land Surveying, Inc.
(435) 781-2501
180 NORTH VERNAL AVE. - VERNAL, UTAH 84078

REVISED: 03-25-13 L.K. ADDED STATIONING
REVISED: 12-28-12 L.K. PIPELINE RE-ROUTE

FILE: \\LEWIS\drawings\NEWFIELD 2013\4-7-3-3WH V2 (01-14-13)\dwg\PIPELINE.dwg

NEWFIELD EXPLORATION COMPANY

PROPOSED ROAD RIGHT-OF-WAY
& SURFACE USE AREA
ON FEE LANDS
(For the 4-7-3-3WH Well Pad)
Located in
Sections 6 & 7, T3S, R3W, U.S.B.&M.
Duchesne County, Utah

N

SCALE: 200' 100' 0' 200'

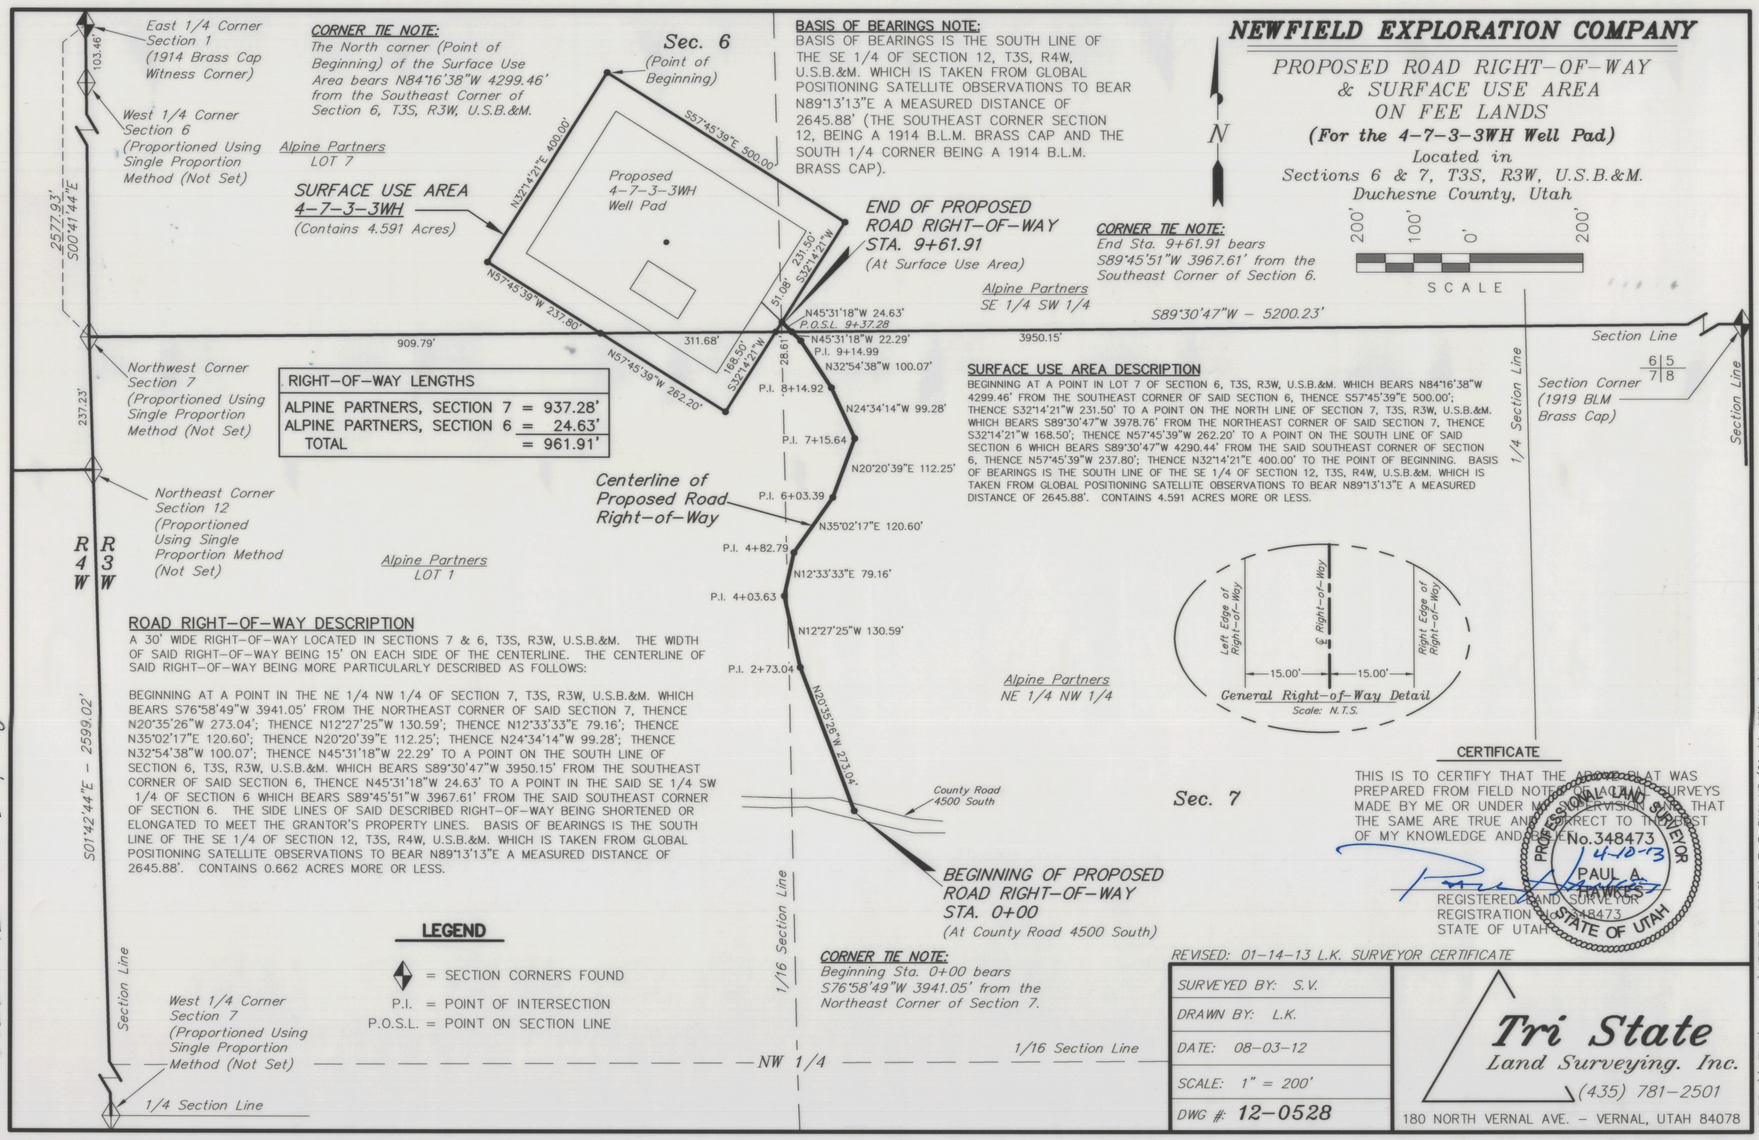

ROAD RIGHT-OF-WAY DESCRIPTION

A 30' WIDE RIGHT-OF-WAY LOCATED IN SECTIONS 7 & 6, T3S, R3W, U.S.B.&M. THE WIDTH OF SAID RIGHT-OF-WAY BEING 15' ON EACH SIDE OF THE CENTERLINE. THE CENTERLINE OF SAID RIGHT-OF-WAY BEING MORE PARTICULARLY DESCRIBED AS FOLLOWS:

BEGINNING AT A POINT IN THE NE 1/4 NW 1/4 OF SECTION 7, T3S, R3W, U.S.B.&M. WHICH BEARS S76°58'49"W 3941.05' FROM THE NORTHEAST CORNER OF SAID SECTION 7, THENCE N20°35'26"W 273.04'; THENCE N12°27'25"W 130.59'; THENCE N12°33'33"E 79.16'; THENCE N35°02'17"E 120.60'; THENCE N20°20'39"E 112.25'; THENCE N24°34'14"W 99.28'; THENCE N32°54'38"W 100.07'; THENCE N45°31'18"W 22.29' TO A POINT ON THE SOUTH LINE OF SECTION 6, T3S, R3W, U.S.B.&M. WHICH BEARS S89°30'47"W 3950.15' FROM THE SOUTHEAST CORNER OF SAID SECTION 6, THENCE N45°31'18"W 24.63' TO A POINT IN THE SAID SE 1/4 SW 1/4 OF SECTION 6 WHICH BEARS S89°45'51"W 3967.61' FROM THE SAID SOUTHEAST CORNER OF SECTION 6. THE SIDE LINES OF SAID DESCRIBED RIGHT-OF-WAY BEING SHORTENED OR ELONGATED TO MEET THE GRANTOR'S PROPERTY LINES. BASIS OF BEARINGS IS THE SOUTH LINE OF THE SE 1/4 OF SECTION 12, T3S, R4W, U.S.B.&M. WHICH IS TAKEN FROM GLOBAL POSITIONING SATELLITE OBSERVATIONS TO BEAR N89°13'13"E A MEASURED DISTANCE OF 2645.88'. CONTAINS 0.662 ACRES MORE OR LESS.

LEGEND

= SECTION CORNERS FOUND
P.I. = POINT OF INTERSECTION
P.O.S.L. = POINT ON SECTION LINE

CERTIFICATE

THIS IS TO CERTIFY THAT THE ABOVE PLAT WAS PREPARED FROM FIELD NOTES OF ACTUAL SURVEYS MADE BY ME OR UNDER MY SUPERVISION AND THAT THE SAME ARE TRUE AND CORRECT TO THE BEST OF MY KNOWLEDGE AND BELIEF.

No. 348473
4-10-13
PAUL A. HAWKES
REGISTERED LAND SURVEYOR
REGISTRATION No. 348473
STATE OF UTAH

PROFESSIONAL LAND SURVEYOR — STATE OF UTAH

REVISED: 01-14-13 L.K. SURVEYOR CERTIFICATE

SURVEYED BY:	S.V.
DRAWN BY:	L.K.
DATE:	08-03-12
SCALE:	1" = 200'
DWG #:	12-0528

Tri State Land Surveying, Inc.
(435) 781-2501
180 NORTH VERNAL AVE. - VERNAL, UTAH 84078

FILE: \\LEWIS\drawings\NEWFIELD 2013\4-7-3-3WH V2 (01-14-13)\dwg\PIPELINE.dwg

County Surveyor File # 2762