NEWFIELD EXPLORATION COMPANY

PROPOSED PIPELINE
RIGHT-OF-WAY
ON FEE LANDS
(For 11-34-3-3W Well Pad)
Located in
Sections 34 & 35, T3S, R3W, U.S.B.&M.
Duchesne County, Utah

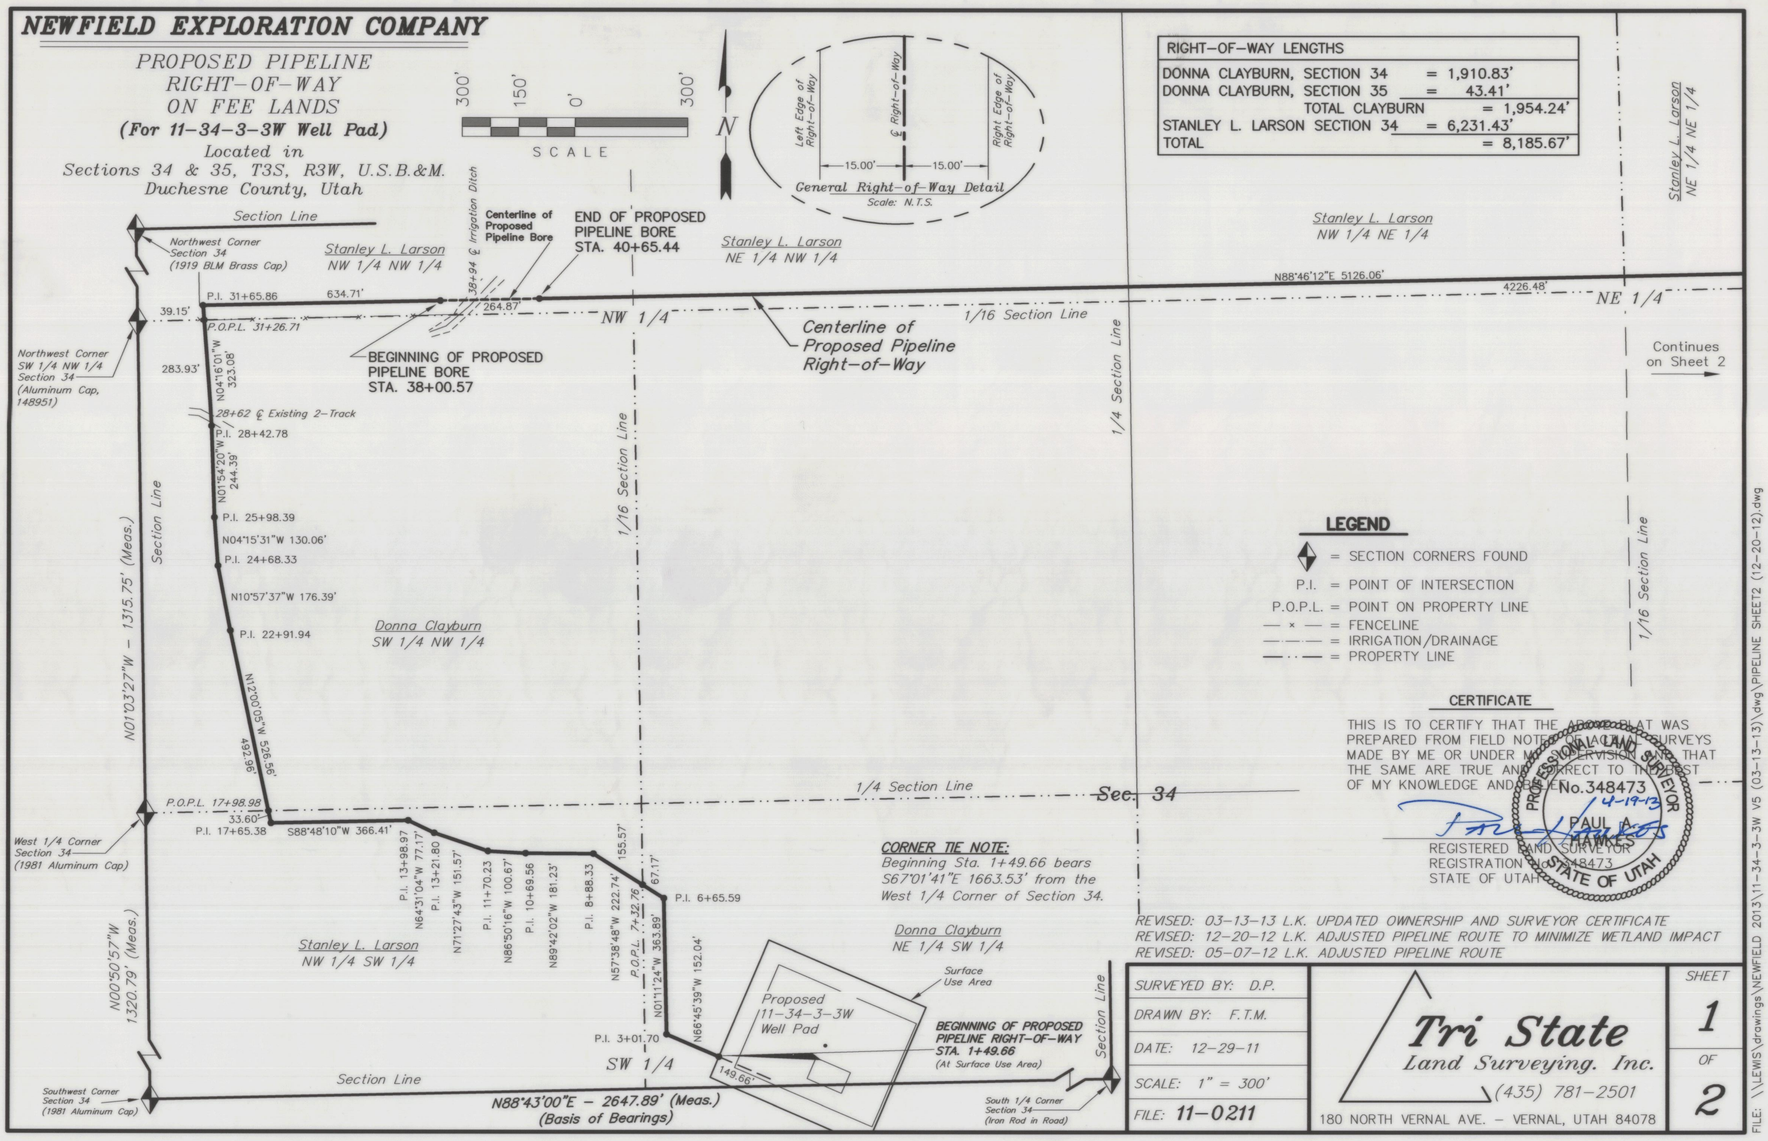

RIGHT-OF-WAY LENGTHS	
DONNA CLAYBURN, SECTION 34	= 1,910.83'
DONNA CLAYBURN, SECTION 35	= 43.41'
TOTAL CLAYBURN	= 1,954.24'
STANLEY L. LARSON SECTION 34	= 6,231.43'
TOTAL	= 8,185.67'

LEGEND

- ◆ = SECTION CORNERS FOUND
- P.I. = POINT OF INTERSECTION
- P.O.P.L. = POINT ON PROPERTY LINE
- — × — = FENCELINE
- —·—·— = IRRIGATION/DRAINAGE
- —··— = PROPERTY LINE

CERTIFICATE

THIS IS TO CERTIFY THAT THE ABOVE PLAT WAS PREPARED FROM FIELD NOTES OF ACTUAL SURVEYS MADE BY ME OR UNDER MY SUPERVISION AND THAT THE SAME ARE TRUE AND CORRECT TO THE BEST OF MY KNOWLEDGE AND BELIEF.

PROFESSIONAL LAND SURVEYOR No. 348473 — STATE OF UTAH

4-19-13

PAUL A. HAWKES
REGISTERED LAND SURVEYOR
REGISTRATION No. 348473
STATE OF UTAH

REVISED: 03-13-13 L.K. UPDATED OWNERSHIP AND SURVEYOR CERTIFICATE
REVISED: 12-20-12 L.K. ADJUSTED PIPELINE ROUTE TO MINIMIZE WETLAND IMPACT
REVISED: 05-07-12 L.K. ADJUSTED PIPELINE ROUTE

SURVEYED BY:	D.P.
DRAWN BY:	F.T.M.
DATE:	12-29-11
SCALE:	1" = 300'
FILE:	11-0211

Tri State Land Surveying, Inc.
(435) 781-2501
180 NORTH VERNAL AVE. - VERNAL, UTAH 84078

SHEET 1 OF 2

FILE: \\LEWIS\drawings\NEWFIELD 2013\11-34-3-3W V5 (03-13-13)\dwg\PIPELINE SHEET2 (12-20-12).dwg

BASIS OF BEARINGS NOTE:
BASIS OF BEARINGS IS THE SOUTH LINE OF THE SW 1/4 OF SECTION 34, T3S, R3W, U.S.B.&M WHICH IS TAKEN FROM GLOBAL POSITIONING SATELLITE OBSERVATIONS TO BEAR N88°43'00"E A MEASURED DISTANCE OF 2647.89' (THE SOUTHWEST CORNER OF SECTION 34, BEING A 1981 ALUMINUM CAP AND THE SOUTH 1/4 CORNER SECTION 34, BEING AN IRON ROD IN ROAD).

NEWFIELD EXPLORATION COMPANY

PROPOSED PIPELINE
RIGHT-OF-WAY
ON FEE LANDS
(For 11-34-3-3W Well Pad)
Located in
Sections 34 & 35, T3S, R3W, U.S.B.&M.
Duchesne County, Utah

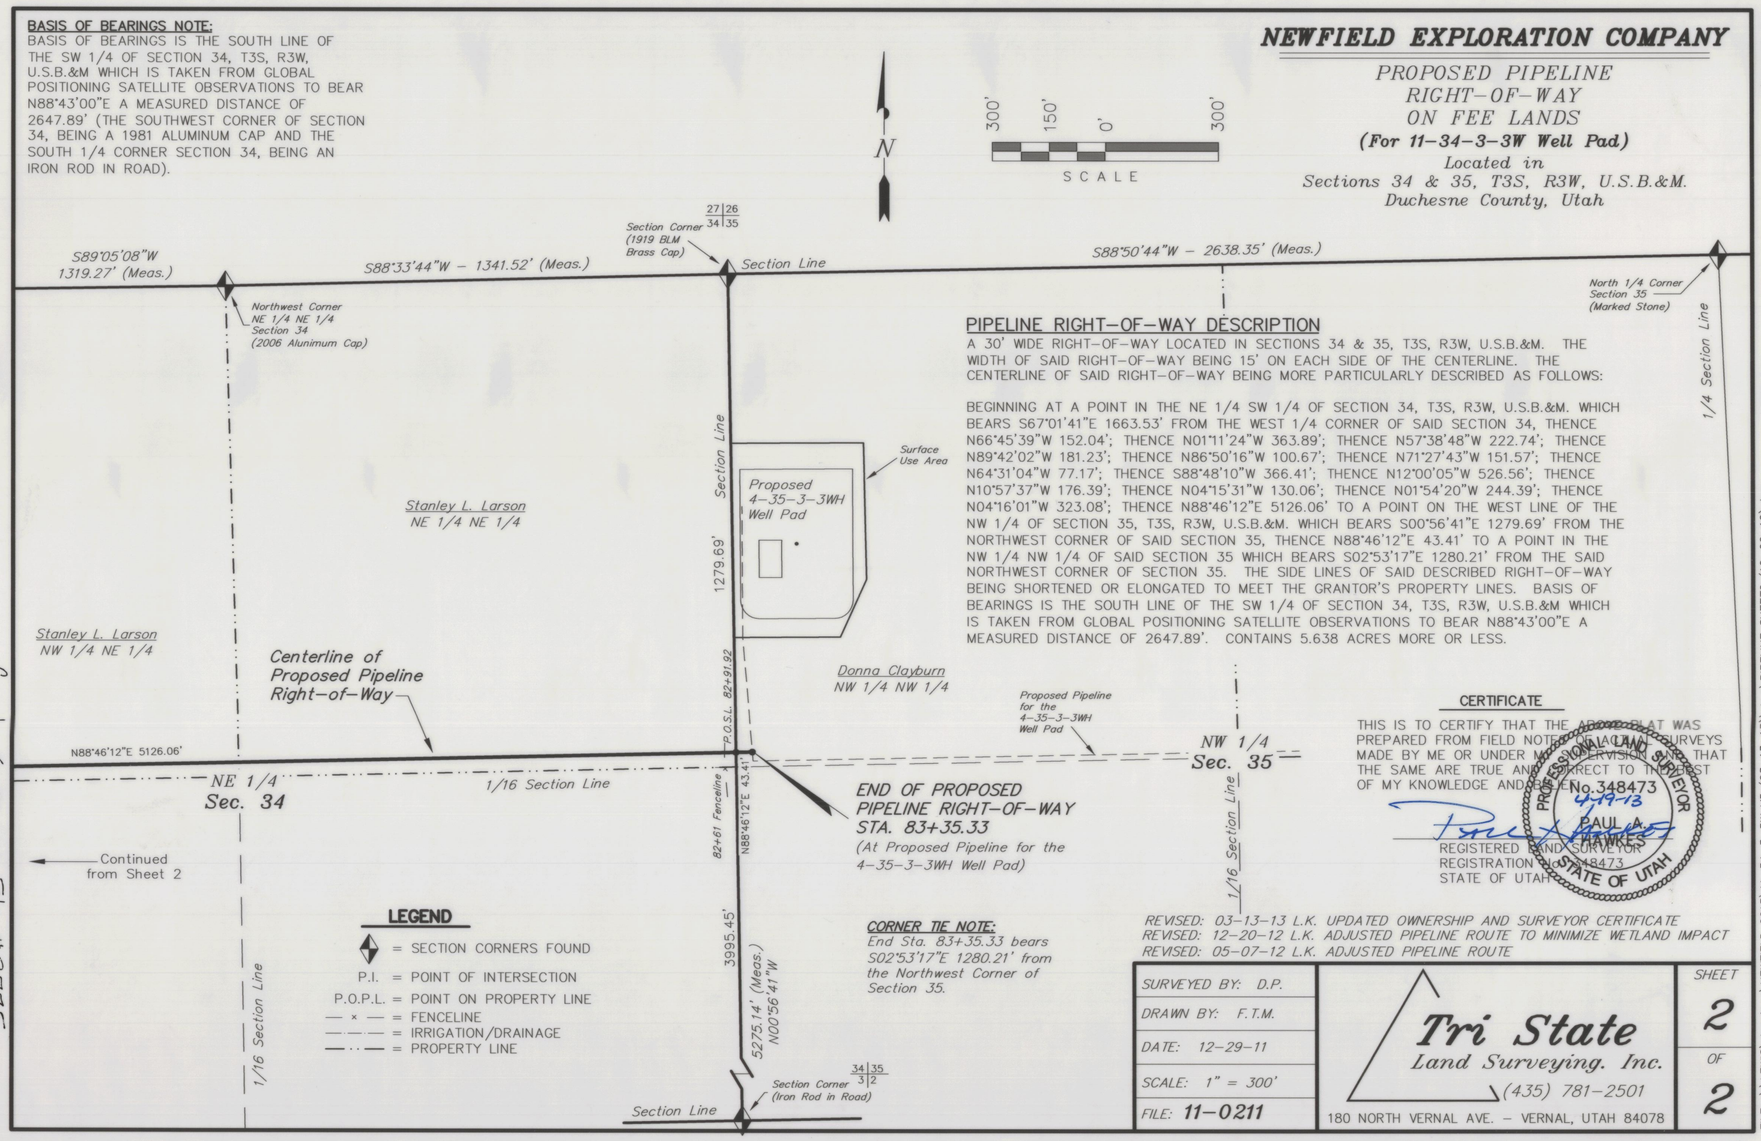

PIPELINE RIGHT-OF-WAY DESCRIPTION

A 30' WIDE RIGHT-OF-WAY LOCATED IN SECTIONS 34 & 35, T3S, R3W, U.S.B.&M. THE WIDTH OF SAID RIGHT-OF-WAY BEING 15' ON EACH SIDE OF THE CENTERLINE. THE CENTERLINE OF SAID RIGHT-OF-WAY BEING MORE PARTICULARLY DESCRIBED AS FOLLOWS:

BEGINNING AT A POINT IN THE NE 1/4 SW 1/4 OF SECTION 34, T3S, R3W, U.S.B.&M. WHICH BEARS S67°01'41"E 1663.53' FROM THE WEST 1/4 CORNER OF SAID SECTION 34, THENCE N66°45'39"W 152.04'; THENCE N01°11'24"W 363.89'; THENCE N57°38'48"W 222.74'; THENCE N89°42'02"W 181.23'; THENCE N86°50'16"W 100.67'; THENCE N71°27'43"W 151.57'; THENCE N64°31'04"W 77.17'; THENCE S88°48'10"W 366.41'; THENCE N12°00'05"W 526.56'; THENCE N10°57'37"W 176.39'; THENCE N04°15'31"W 130.06'; THENCE N01°54'20"W 244.39'; THENCE N04°16'01"W 323.08'; THENCE N88°46'12"E 5126.06' TO A POINT ON THE WEST LINE OF THE NW 1/4 OF SECTION 35, T3S, R3W, U.S.B.&M. WHICH BEARS S00°56'41"E 1279.69' FROM THE NORTHWEST CORNER OF SAID SECTION 35, THENCE N88°46'12"E 43.41' TO A POINT IN THE NW 1/4 NW 1/4 OF SAID SECTION 35 WHICH BEARS S02°53'17"E 1280.21' FROM THE SAID NORTHWEST CORNER OF SECTION 35. THE SIDE LINES OF SAID DESCRIBED RIGHT-OF-WAY BEING SHORTENED OR ELONGATED TO MEET THE GRANTOR'S PROPERTY LINES. BASIS OF BEARINGS IS THE SOUTH LINE OF THE SW 1/4 OF SECTION 34, T3S, R3W, U.S.B.&M WHICH IS TAKEN FROM GLOBAL POSITIONING SATELLITE OBSERVATIONS TO BEAR N88°43'00"E A MEASURED DISTANCE OF 2647.89'. CONTAINS 5.638 ACRES MORE OR LESS.

CORNER TIE NOTE:
End Sta. 83+35.33 bears S02°53'17"E 1280.21' from the Northwest Corner of Section 35.

LEGEND

- ◆ = SECTION CORNERS FOUND
- P.I. = POINT OF INTERSECTION
- P.O.P.L. = POINT ON PROPERTY LINE
- — × — = FENCELINE
- —·—·— = IRRIGATION/DRAINAGE
- —··— = PROPERTY LINE

CERTIFICATE

THIS IS TO CERTIFY THAT THE ABOVE PLAT WAS PREPARED FROM FIELD NOTES OF ACTUAL SURVEYS MADE BY ME OR UNDER MY SUPERVISION AND THAT THE SAME ARE TRUE AND CORRECT TO THE BEST OF MY KNOWLEDGE AND BELIEF.

PROFESSIONAL LAND SURVEYOR No. 348473 — STATE OF UTAH

4-19-13

PAUL A. HAWKES
REGISTERED LAND SURVEYOR
REGISTRATION No. 348473
STATE OF UTAH

REVISED: 03-13-13 L.K. UPDATED OWNERSHIP AND SURVEYOR CERTIFICATE
REVISED: 12-20-12 L.K. ADJUSTED PIPELINE ROUTE TO MINIMIZE WETLAND IMPACT
REVISED: 05-07-12 L.K. ADJUSTED PIPELINE ROUTE

SURVEYED BY:	D.P.
DRAWN BY:	F.T.M.
DATE:	12-29-11
SCALE:	1" = 300'
FILE:	11-0211

Tri State Land Surveying, Inc.
(435) 781-2501
180 NORTH VERNAL AVE. - VERNAL, UTAH 84078

SHEET 2 OF 2

FILE: \\LEWIS\drawings\NEWFIELD 2013\11-34-3-3W V5 (03-13-13)\dwg\PIPELINE SHEET2 (12-20-12).dwg

County Surveyor File #2775