NEWFIELD EXPLORATION COMPANY

PROPOSED PIPELINE
RIGHT-OF-WAY
ON FEE LANDS

(For the 1-4-3-3WH Interconnect Pipeline)

Located in
Sections 4 & 5, T3S, R3W, U.S.B.&M.
Duchesne County, Utah

N

400' 200' 0' 400'
SCALE

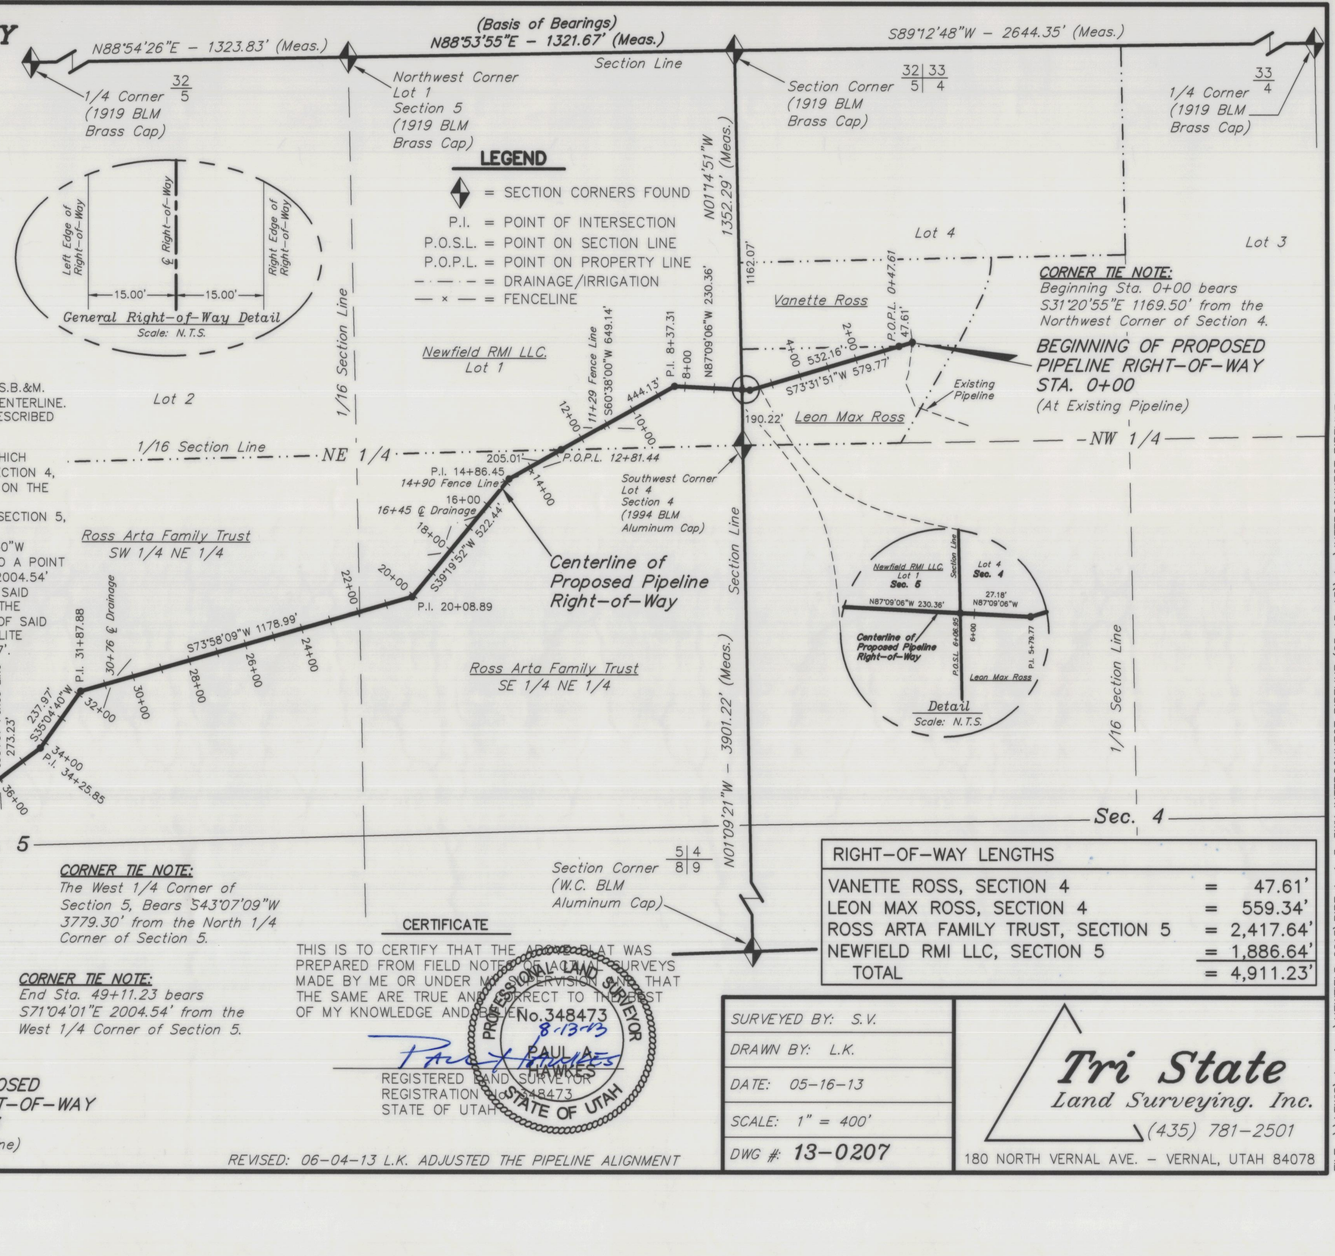

PIPELINE RIGHT-OF-WAY DESCRIPTION

A 30' WIDE RIGHT-OF-WAY LOCATED IN SECTIONS 4 & 5, T3S, R3W, U.S.B.&M. THE WIDTH OF SAID RIGHT-OF-WAY BEING 15' ON EACH SIDE OF THE CENTERLINE. THE CENTERLINE OF SAID RIGHT-OF-WAY BEING MORE PARTICULARLY DESCRIBED AS FOLLOWS:

BEGINNING AT A POINT IN LOT 4 OF SECTION 4, T3S, R3W, U.S.B.&M. WHICH BEARS S31°20'55"E 1169.50' FROM THE NORTHWEST CORNER OF SAID SECTION 4, THENCE S73°31'51"W 579.77'; THENCE N87°09'06"W 27.18' TO A POINT ON THE EAST LINE OF LOT 1 OF SECTION 5, T3S, R3W, U.S.B.&M. WHICH BEARS N01°14'51"W 190.22' FROM THE SOUTHEAST CORNER OF SAID LOT 1 OF SECTION 5, THENCE N87°09'06"W 230.36'; THENCE S60°38'00"W 649.14'; THENCE S39°19'52"W 522.44'; THENCE S73°58'09"W 1178.99'; THENCE S35°04'40"W 237.97'; THENCE S53°05'11"W 951.28'; THENCE S21°59'44"W 534.10' TO A POINT IN THE NE 1/4 SW 1/4 OF SAID SECTION 5 WHICH BEARS S71°04'01"E 2004.54' FROM THE WEST 1/4 CORNER OF SAID SECTION 5. THE SIDE LINES OF SAID DESCRIBED RIGHT-OF-WAY BEING SHORTENED OR ELONGATED TO MEET THE GRANTOR'S PROPERTY LINES. BASIS OF BEARINGS IS THE NORTH LINE OF SAID LOT 1 OF SECTION 5 WHICH IS TAKEN FROM GLOBAL POSITIONING SATELLITE OBSERVATIONS TO BEAR N88°53'55"E A MEASURED DISTANCE OF 1321.67'. CONTAINS 3.382 ACRES MORE OR LESS.

RIGHT-OF-WAY LENGTHS		
VANETTE ROSS, SECTION 4	=	47.61'
LEON MAX ROSS, SECTION 4	=	559.34'
ROSS ARTA FAMILY TRUST, SECTION 5	=	2,417.64'
NEWFIELD RMI LLC, SECTION 5	=	1,886.64'
TOTAL	=	4,911.23'

CERTIFICATE

THIS IS TO CERTIFY THAT THE ABOVE PLAT WAS PREPARED FROM FIELD NOTES OF ACTUAL SURVEYS MADE BY ME OR UNDER MY SUPERVISION AND THAT THE SAME ARE TRUE AND CORRECT TO THE BEST OF MY KNOWLEDGE AND BELIEF.

PROFESSIONAL LAND SURVEYOR No. 348473 8-13-13 PAUL A. HAWKES STATE OF UTAH

REGISTERED LAND SURVEYOR
REGISTRATION No. 348473
STATE OF UTAH

REVISED: 06-04-13 L.K. ADJUSTED THE PIPELINE ALIGNMENT

SURVEYED BY: S.V.	
DRAWN BY: L.K.	
DATE: 05-16-13	
SCALE: 1" = 400'	
DWG #: 13-0207	

Tri State
Land Surveying, Inc.
(435) 781-2501
180 NORTH VERNAL AVE. – VERNAL, UTAH 84078

FILE: \\LEWS\drawings\NEWFIELD 2013\PIPE 1-4-3-3WH INTERCONNECT PIPELINE (05-15-13)\dwg\INTERCONNECT PIPELINE.dwg

NEWFIELD EXPLORATION COMPANY

PROPOSED PIPELINE
RIGHT-OF-WAY
ON FEE LANDS

(For the 1-30-3-3 Pad)

Located in the SE 1/4 SE 1/4 of
Section 19, T3S, R3W, U.S.B.&M.
Duchesne County, Utah

N

100' 50' 0' 100'
SCALE

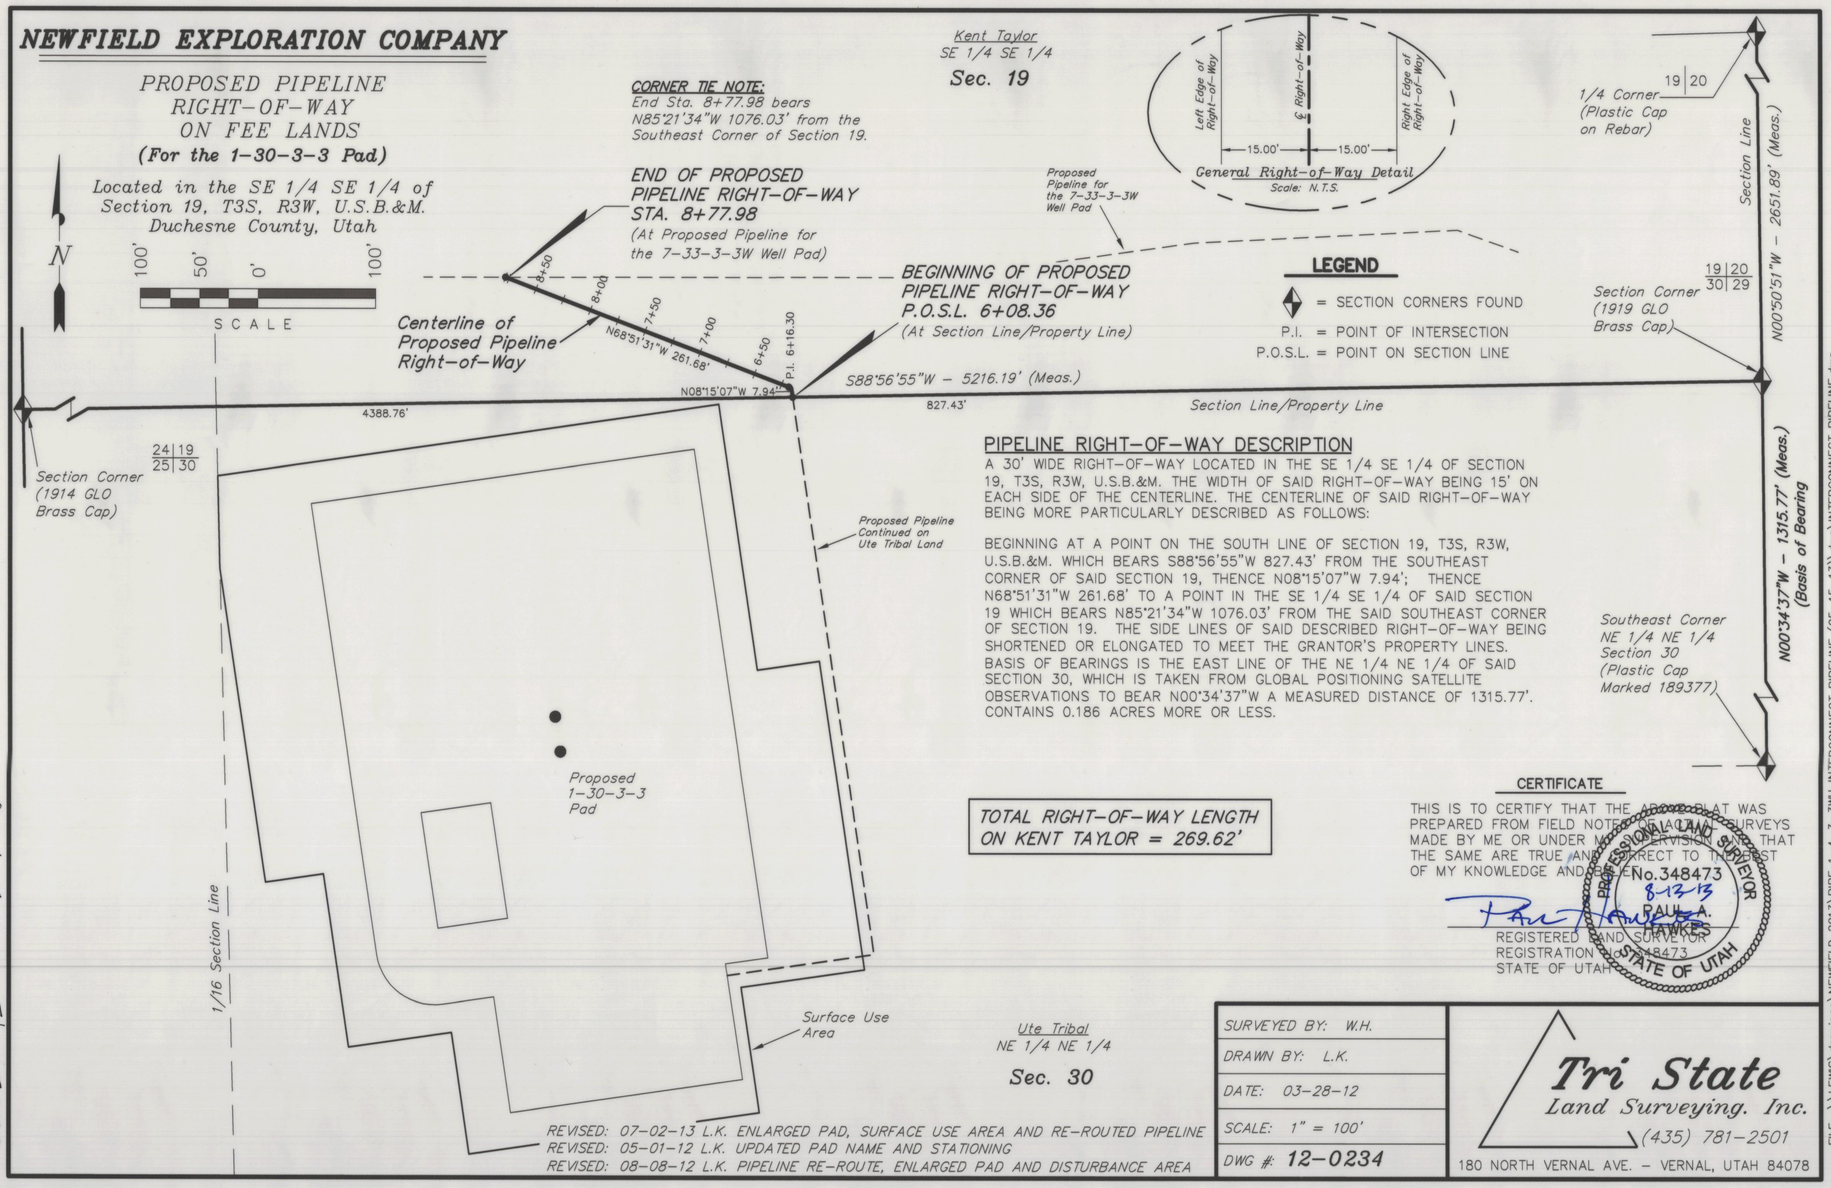

PIPELINE RIGHT-OF-WAY DESCRIPTION

A 30' WIDE RIGHT-OF-WAY LOCATED IN THE SE 1/4 SE 1/4 OF SECTION 19, T3S, R3W, U.S.B.&M. THE WIDTH OF SAID RIGHT-OF-WAY BEING 15' ON EACH SIDE OF THE CENTERLINE. THE CENTERLINE OF SAID RIGHT-OF-WAY BEING MORE PARTICULARLY DESCRIBED AS FOLLOWS:

BEGINNING AT A POINT ON THE SOUTH LINE OF SECTION 19, T3S, R3W, U.S.B.&M. WHICH BEARS S88°56'55"W 827.43' FROM THE SOUTHEAST CORNER OF SAID SECTION 19, THENCE N08°15'07"W 7.94'; THENCE N68°51'31"W 261.68' TO A POINT IN THE SE 1/4 SE 1/4 OF SAID SECTION 19 WHICH BEARS N85°21'34"W 1076.03' FROM THE SAID SOUTHEAST CORNER OF SECTION 19. THE SIDE LINES OF SAID DESCRIBED RIGHT-OF-WAY BEING SHORTENED OR ELONGATED TO MEET THE GRANTOR'S PROPERTY LINES. BASIS OF BEARINGS IS THE EAST LINE OF THE NE 1/4 NE 1/4 OF SAID SECTION 30, WHICH IS TAKEN FROM GLOBAL POSITIONING SATELLITE OBSERVATIONS TO BEAR N00°34'37"W A MEASURED DISTANCE OF 1315.77'. CONTAINS 0.186 ACRES MORE OR LESS.

TOTAL RIGHT-OF-WAY LENGTH ON KENT TAYLOR = 269.62'

CERTIFICATE

THIS IS TO CERTIFY THAT THE ABOVE PLAT WAS PREPARED FROM FIELD NOTES OF ACTUAL SURVEYS MADE BY ME OR UNDER MY SUPERVISION AND THAT THE SAME ARE TRUE AND CORRECT TO THE BEST OF MY KNOWLEDGE AND BELIEF.

PROFESSIONAL LAND SURVEYOR No. 348473 8-13-13 PAUL A. HAWKES STATE OF UTAH

REGISTERED LAND SURVEYOR
REGISTRATION No. 348473
STATE OF UTAH

REVISED: 07-02-13 L.K. ENLARGED PAD, SURFACE USE AREA AND RE-ROUTED PIPELINE
REVISED: 05-01-12 L.K. UPDATED PAD NAME AND STATIONING
REVISED: 08-08-12 L.K. PIPELINE RE-ROUTE, ENLARGED PAD AND DISTURBANCE AREA

SURVEYED BY: W.H.	
DRAWN BY: L.K.	
DATE: 03-28-12	
SCALE: 1" = 100'	
DWG #: 12-0234	

Tri State
Land Surveying, Inc.
(435) 781-2501
180 NORTH VERNAL AVE. – VERNAL, UTAH 84078

FILE: \\LEWS\drawings\NEWFIELD 2013\PIPE 1-4-3-3WH INTERCONNECT PIPELINE (05-15-13)\dwg\INTERCONNECT PIPELINE.dwg

County Surveyor File #2839