NEWFIELD EXPLORATION COMPANY

PROPOSED ROAD RIGHT-OF-WAY & SURFACE USE AREA ON FEE LANDS

(For the 13-7-3-3 Pad)

Located in
Sections 7, & 12 T3S, R3W, U.S.B.&M.
Duchesne County, Utah

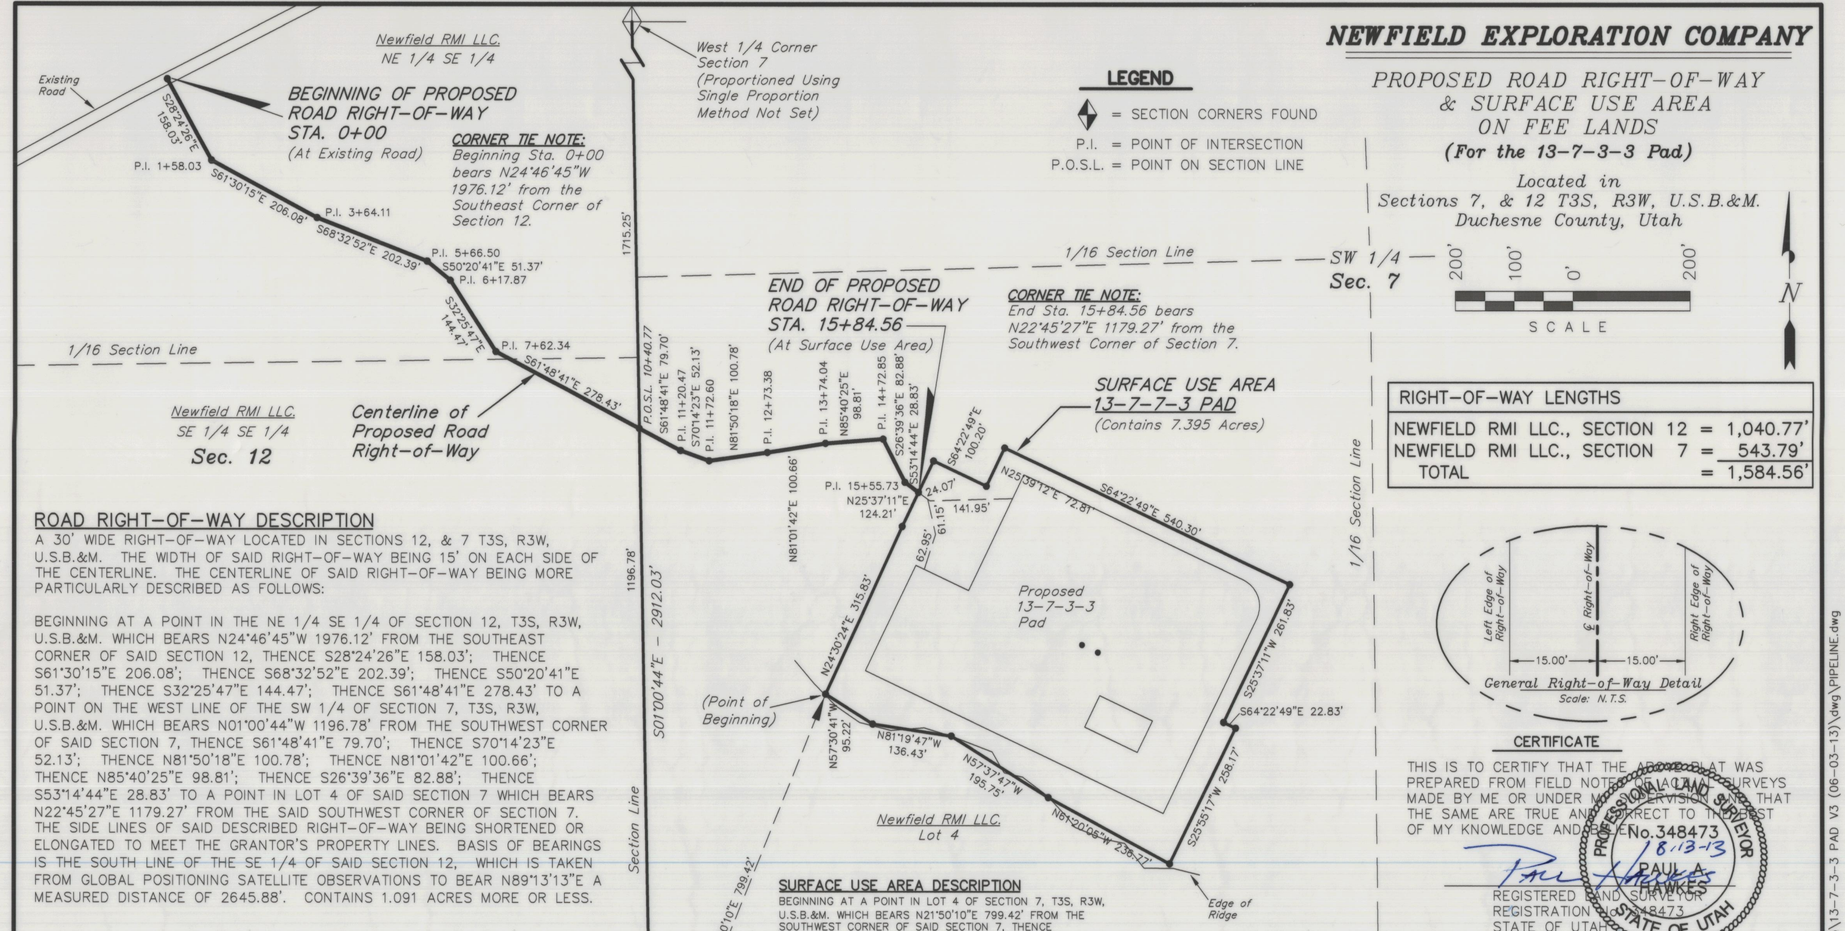

RIGHT-OF-WAY LENGTHS		
NEWFIELD RMI LLC., SECTION 12	=	1,040.77'
NEWFIELD RMI LLC., SECTION 7	=	543.79'
TOTAL	=	1,584.56'

ROAD RIGHT-OF-WAY DESCRIPTION

A 30' WIDE RIGHT-OF-WAY LOCATED IN SECTIONS 12, & 7 T3S, R3W, U.S.B.&M. THE WIDTH OF SAID RIGHT-OF-WAY BEING 15' ON EACH SIDE OF THE CENTERLINE. THE CENTERLINE OF SAID RIGHT-OF-WAY BEING MORE PARTICULARLY DESCRIBED AS FOLLOWS:

BEGINNING AT A POINT IN THE NE 1/4 SE 1/4 OF SECTION 12, T3S, R3W, U.S.B.&M. WHICH BEARS N24°46'45"W 1976.12' FROM THE SOUTHEAST CORNER OF SAID SECTION 12, THENCE S28°24'26"E 158.03'; THENCE S61°30'15"E 206.08'; THENCE S68°32'52"E 202.39'; THENCE S50°20'41"E 51.37'; THENCE S32°25'47"E 144.47'; THENCE S61°48'41"E 278.43' TO A POINT ON THE WEST LINE OF THE SW 1/4 OF SECTION 7, T3S, R3W, U.S.B.&M. WHICH BEARS N01°00'44"W 1196.78' FROM THE SOUTHWEST CORNER OF SAID SECTION 7, THENCE S61°48'41"E 79.70'; THENCE S70°14'23"E 52.13'; THENCE N81°50'18"E 100.78'; THENCE N81°01'42"E 100.66'; THENCE N85°40'25"E 98.81'; THENCE S26°39'36"E 82.88'; THENCE S53°14'44"E 28.83' TO A POINT IN LOT 4 OF SAID SECTION 7 WHICH BEARS N22°45'27"E 1179.27' FROM THE SAID SOUTHWEST CORNER OF SECTION 7. THE SIDE LINES OF SAID DESCRIBED RIGHT-OF-WAY BEING SHORTENED OR ELONGATED TO MEET THE GRANTOR'S PROPERTY LINES. BASIS OF BEARINGS IS THE SOUTH LINE OF THE SE 1/4 OF SAID SECTION 12, WHICH IS TAKEN FROM GLOBAL POSITIONING SATELLITE OBSERVATIONS TO BEAR N89°13'13"E A MEASURED DISTANCE OF 2645.88'. CONTAINS 1.091 ACRES MORE OR LESS.

SURFACE USE AREA DESCRIPTION

BEGINNING AT A POINT IN LOT 4 OF SECTION 7, T3S, R3W, U.S.B.&M. WHICH BEARS N21°50'10"E 799.42' FROM THE SOUTHWEST CORNER OF SAID SECTION 7, THENCE N24°30'24"E 315.83'; THENCE N25°37'11"E 124.21'; THENCE S64°22'49"E 100.20'; THENCE N25°39'12"E 72.81'; THENCE S64°22'49"E 540.30'; THENCE S25°37'11"W 261.83'; THENCE S64°22'49"E 22.83'; THENCE S25°55'17"W 258.17'; THENCE N61°20'05"W 236.77'; THENCE N57°37'47"W 195.75'; THENCE N81°19'47"W 136.43'; THENCE N57°30'41"W 95.22' TO THE POINT OF BEGINNING. BASIS OF BEARINGS IS THE SOUTH LINE OF THE SE 1/4 OF SECTION 12, T3S, R3W, U.S.B.&M. WHICH IS TAKEN FROM GLOBAL POSITIONING SATELLITE OBSERVATIONS TO BEAR N89°13'13"E A MEASURED DISTANCE OF 2645.88'. CONTAINS 7.395 ACRES MORE OR LESS.

CERTIFICATE

THIS IS TO CERTIFY THAT THE ABOVE PLAT WAS PREPARED FROM FIELD NOTES OF ACTUAL SURVEYS MADE BY ME OR UNDER MY SUPERVISION AND THAT THE SAME ARE TRUE AND CORRECT TO THE BEST OF MY KNOWLEDGE AND BELIEF.

PROFESSIONAL LAND SURVEYOR No.348473 8-13-13 PAUL A. HAWKES STATE OF UTAH

REGISTERED LAND SURVEYOR
REGISTRATION NO. 348473
STATE OF UTAH

REVISED: 06-26-13 L.K. ENLARGED PAD, SURFACE USE AREA AND UPDATED THE STATIONING
REVISED: 04-30-13 L.K. UPDATED PROPERTY OWNER, WELL NAME AND ALIGNMENT

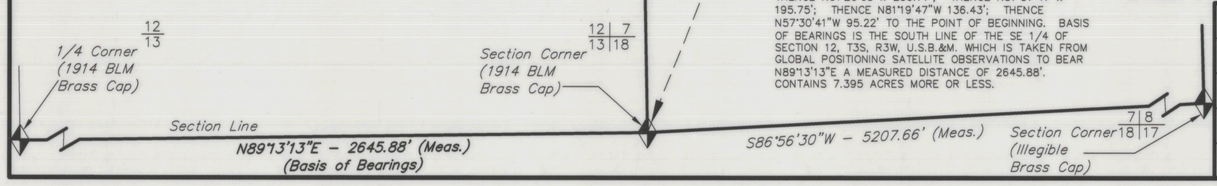

SURVEYED BY:	C.S.
DRAWN BY:	L.K.
DATE:	07-27-12
SCALE:	1" = 200'
DWG #:	12-0541

Tri State
Land Surveying. Inc.
(435) 781-2501
180 NORTH VERNAL AVE. - VERNAL, UTAH 84078

FILE: \\LEWIS\drawings\NEWFIELD 2013\13-7-3-3 PAD V3 (06-03-13)\dwg\PIPELINE.dwg

NEWFIELD EXPLORATION COMPANY

PROPOSED PIPELINE RIGHT-OF-WAY ON FEE LANDS

(For the 13-7-3-3 Pad)

Located in
Sections 7, & 12 T3S, R3W, U.S.B.&M.
Duchesne County, Utah

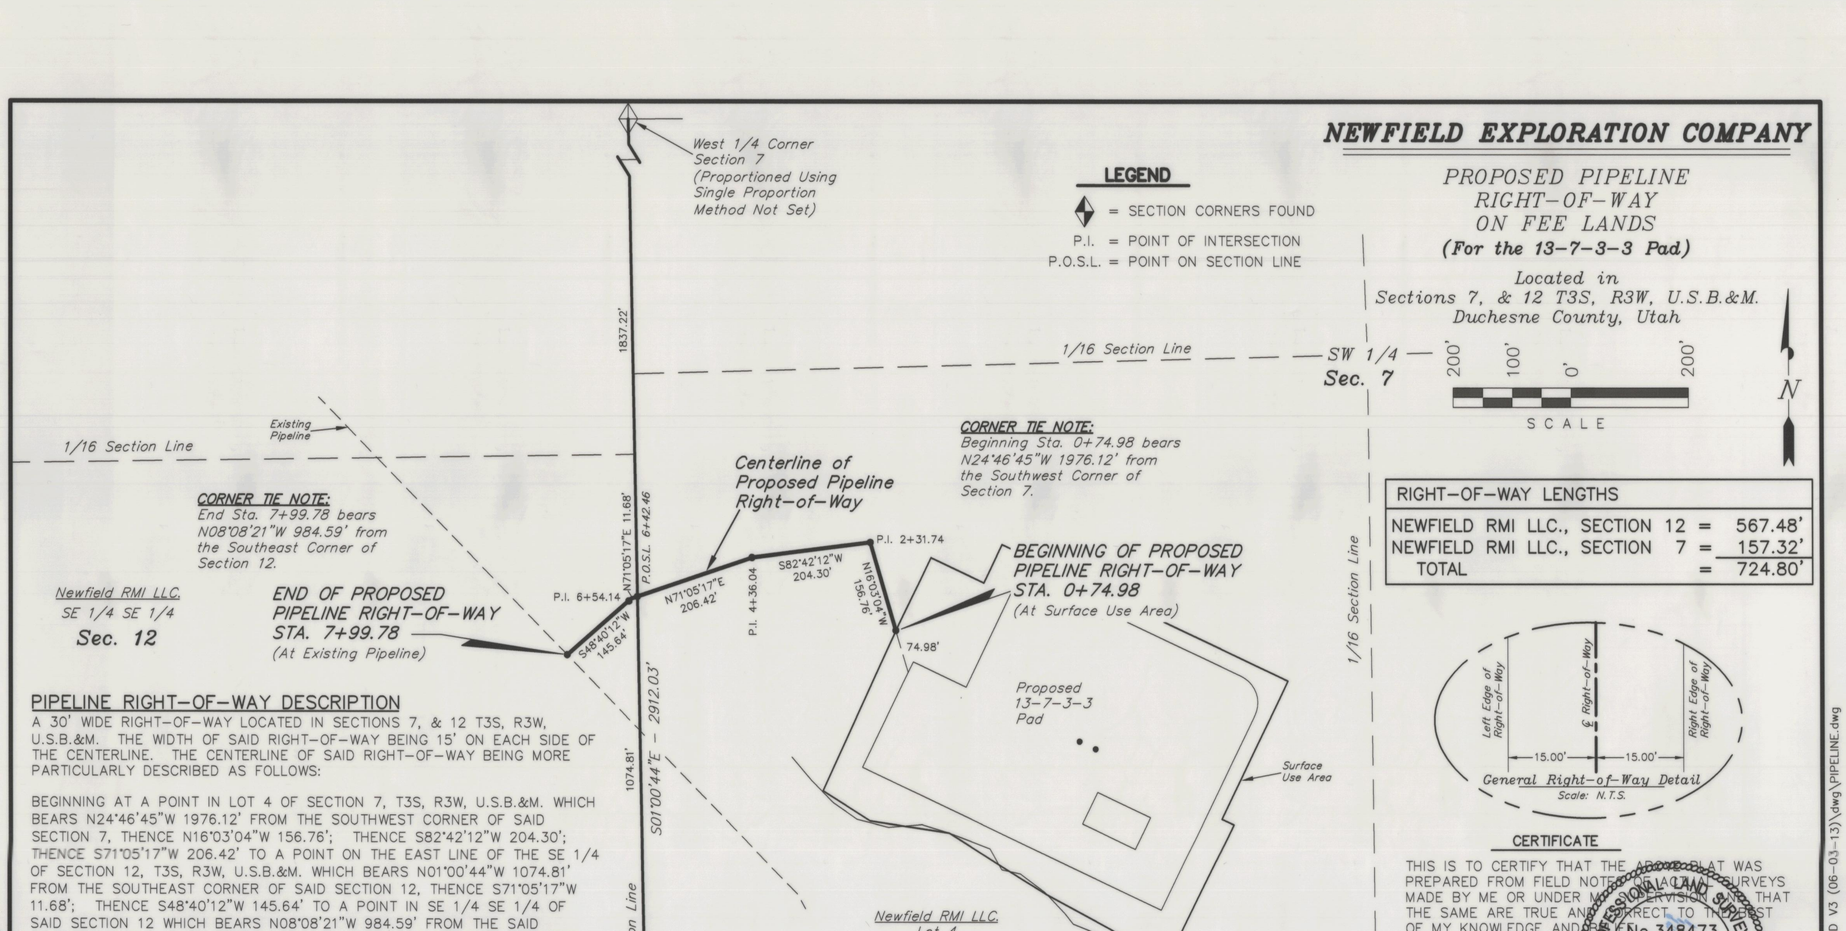

RIGHT-OF-WAY LENGTHS		
NEWFIELD RMI LLC., SECTION 12	=	567.48'
NEWFIELD RMI LLC., SECTION 7	=	157.32'
TOTAL	=	724.80'

PIPELINE RIGHT-OF-WAY DESCRIPTION

A 30' WIDE RIGHT-OF-WAY LOCATED IN SECTIONS 7, & 12 T3S, R3W, U.S.B.&M. THE WIDTH OF SAID RIGHT-OF-WAY BEING 15' ON EACH SIDE OF THE CENTERLINE. THE CENTERLINE OF SAID RIGHT-OF-WAY BEING MORE PARTICULARLY DESCRIBED AS FOLLOWS:

BEGINNING AT A POINT IN LOT 4 OF SECTION 7, T3S, R3W, U.S.B.&M. WHICH BEARS N24°46'45"W 1976.12' FROM THE SOUTHWEST CORNER OF SAID SECTION 7, THENCE N16°03'04"W 156.76'; THENCE S82°42'12"W 204.30'; THENCE S71°05'17"W 206.42' TO A POINT ON THE EAST LINE OF THE SE 1/4 OF SECTION 12, T3S, R3W, U.S.B.&M. WHICH BEARS N01°00'44"W 1074.81' FROM THE SOUTHEAST CORNER OF SAID SECTION 12, THENCE S71°05'17"W 11.68'; THENCE S48°40'12"W 145.64' TO A POINT IN SE 1/4 SE 1/4 OF SAID SECTION 12 WHICH BEARS N08°08'21"W 984.59' FROM THE SAID SOUTHEAST CORNER OF SECTION 12. THE SIDE LINES OF SAID DESCRIBED RIGHT-OF-WAY BEING SHORTENED OR ELONGATED TO MEET THE GRANTOR'S PROPERTY LINES. BASIS OF BEARINGS IS THE SOUTH LINE OF THE SE 1/4 OF SAID SECTION 12, WHICH IS TAKEN FROM GLOBAL POSITIONING SATELLITE OBSERVATIONS TO BEAR N89°13'13"E A MEASURED DISTANCE OF 2645.88'. CONTAINS 0.499 ACRES MORE OR LESS.

CERTIFICATE

THIS IS TO CERTIFY THAT THE ABOVE PLAT WAS PREPARED FROM FIELD NOTES OF ACTUAL SURVEYS MADE BY ME OR UNDER MY SUPERVISION AND THAT THE SAME ARE TRUE AND CORRECT TO THE BEST OF MY KNOWLEDGE AND BELIEF.

PROFESSIONAL LAND SURVEYOR No.348473 8-13-13 PAUL A. HAWKES STATE OF UTAH

REGISTERED LAND SURVEYOR
REGISTRATION NO. 348473
STATE OF UTAH

REVISED: 06-26-13 L.K. ENLARGED PAD, SURFACE USE AREA AND UPDATED STATIONING
REVISED: 04-30-13 L.K. UPDATED PROPERTY OWNER, WELL NAME AND ALIGNMENT

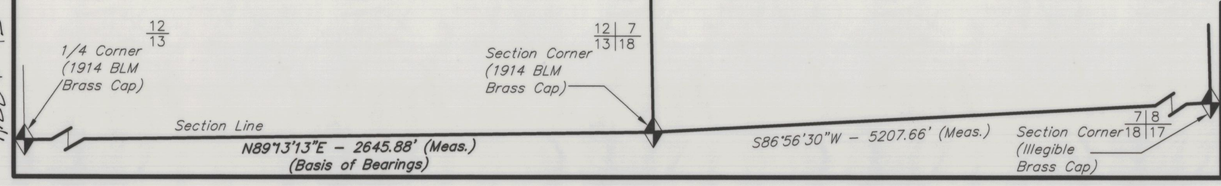

SURVEYED BY:	C.S.
DRAWN BY:	L.K.
DATE:	07-27-12
SCALE:	1" = 200'
DWG #:	12-0541

Tri State
Land Surveying. Inc.
(435) 781-2501
180 NORTH VERNAL AVE. - VERNAL, UTAH 84078

FILE: \\LEWIS\drawings\NEWFIELD 2013\13-7-3-3 PAD V3 (06-03-13)\dwg\PIPELINE.dwg

County Surveyor File # 2841