DUCHESNE COUNTY SURVEY MONUMENT RECORD

T3S, R4W
1/4
32 ◆ 33
U.S.B. & M.
1914
C IX-9

SKETCH SHOWING MONUMENTS AND TIES:

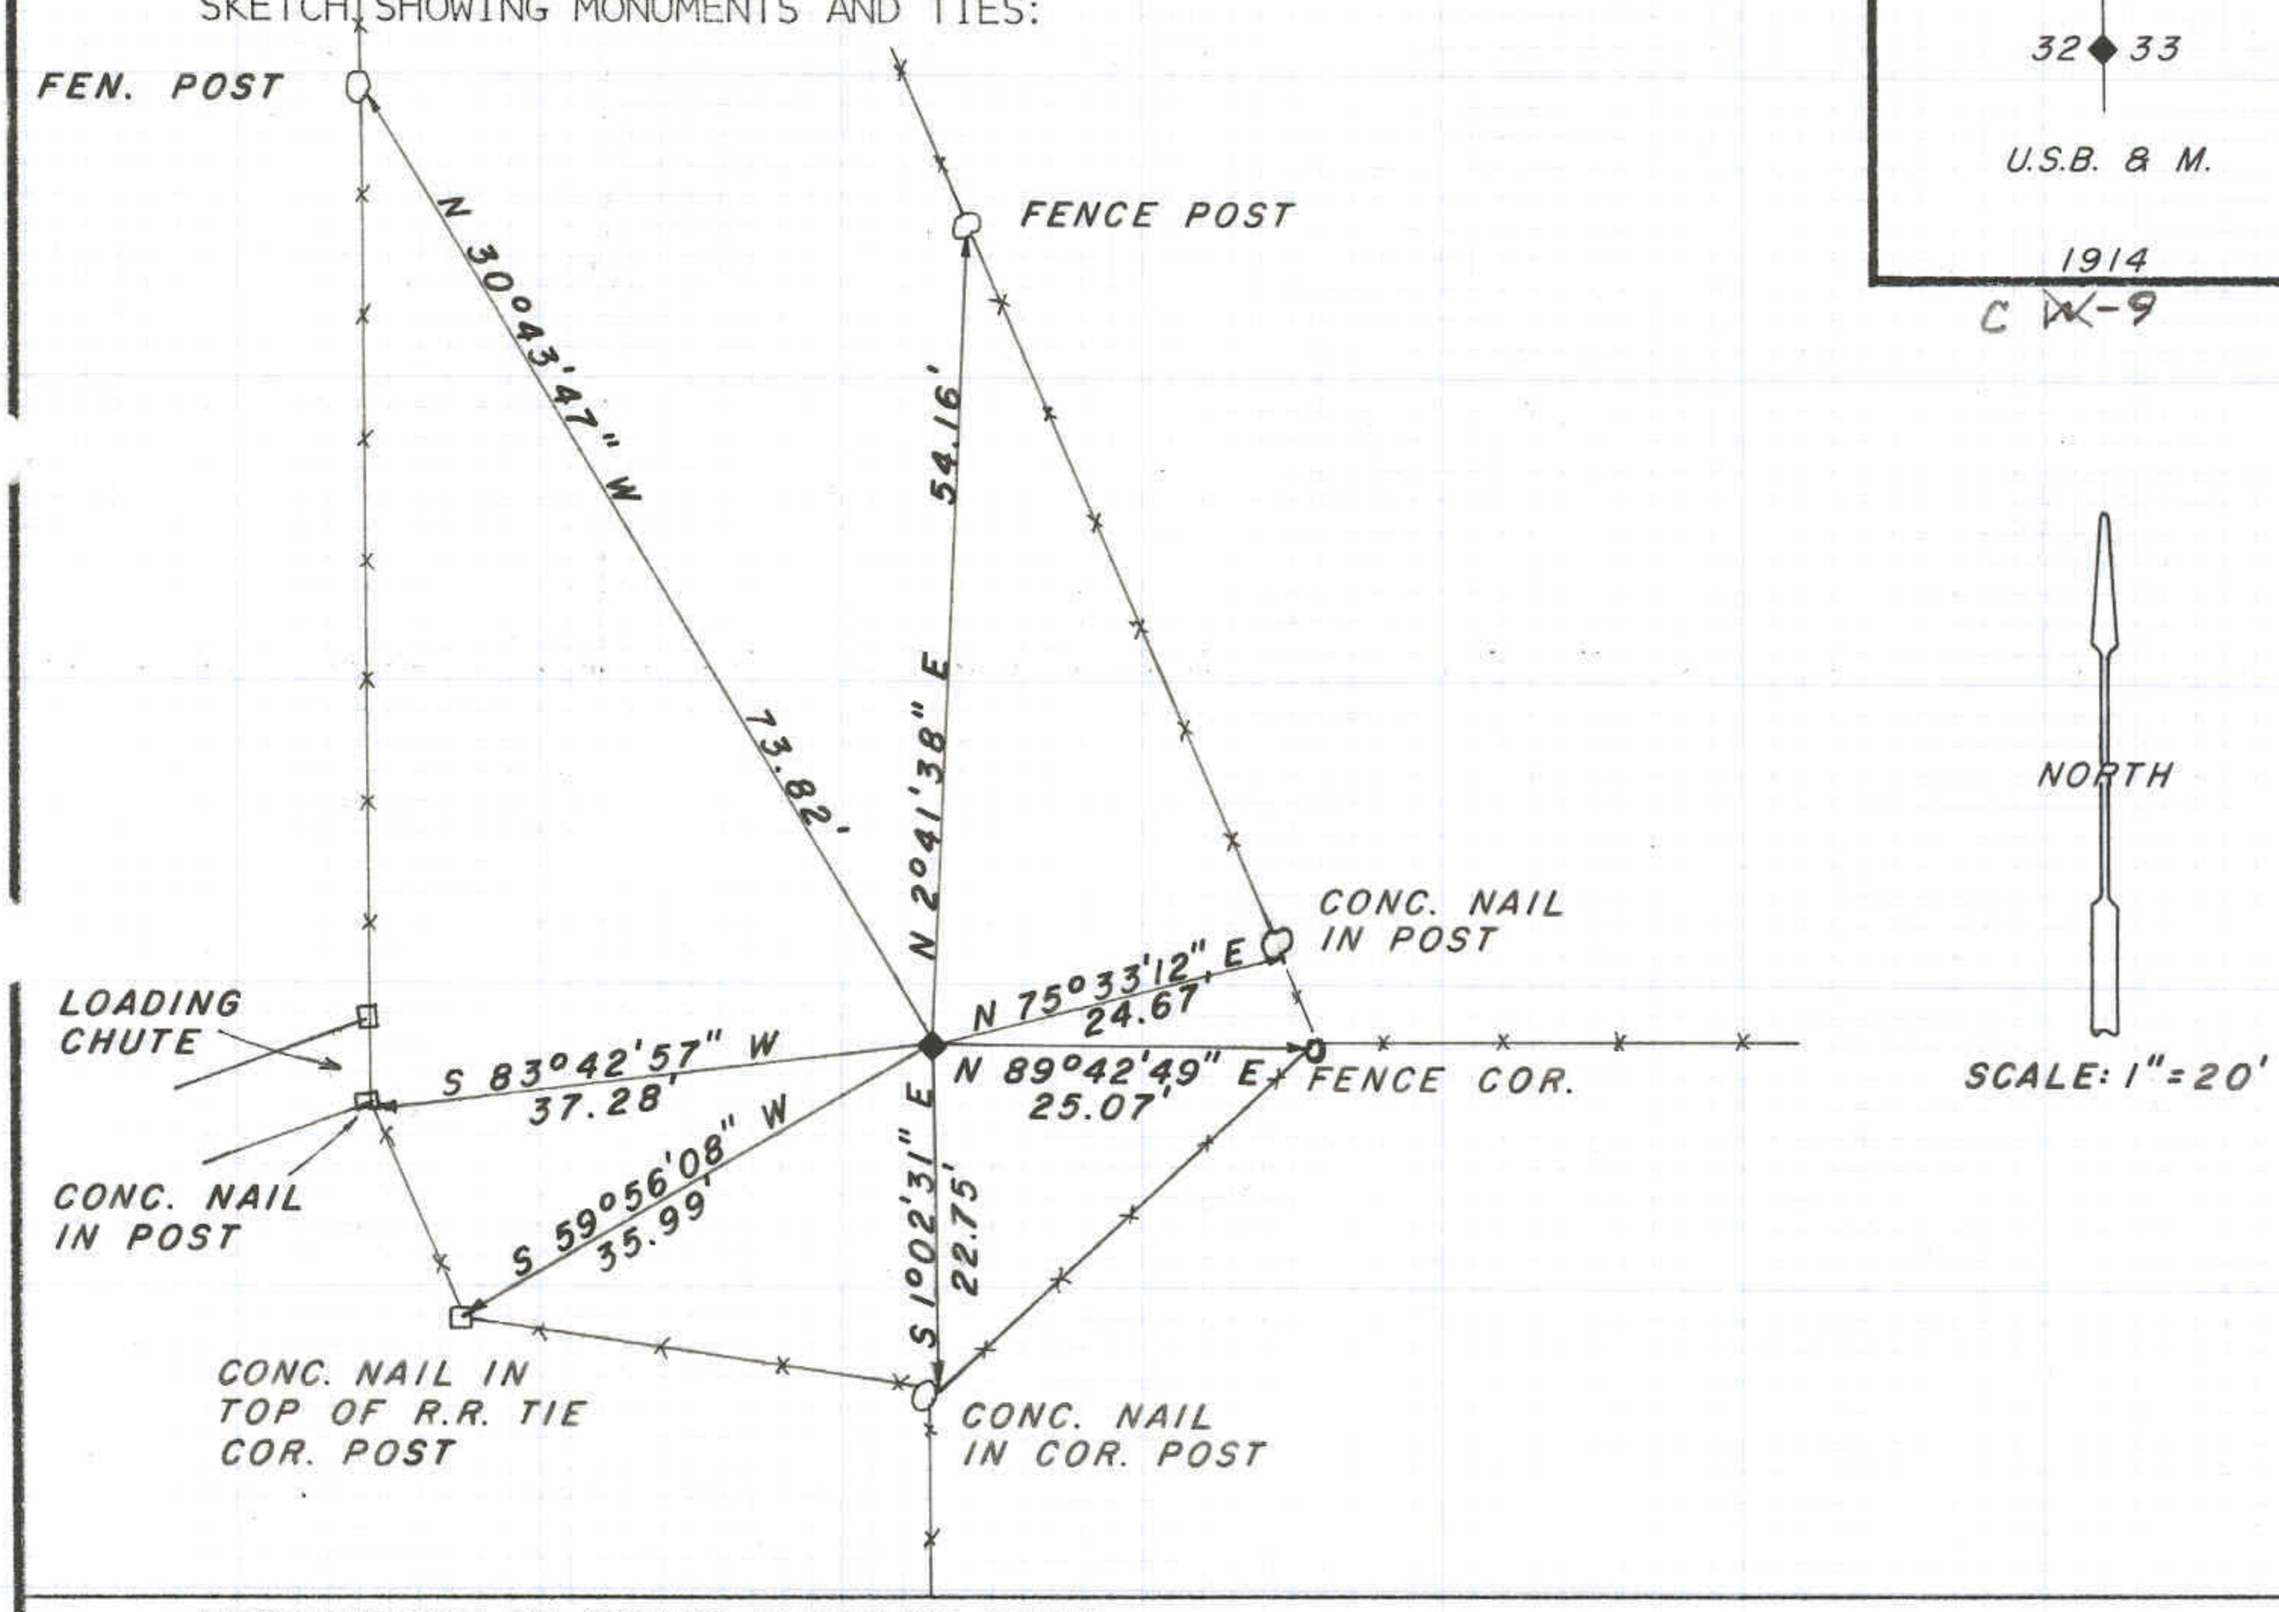

DESCRIPTION OF CORNER EVIDENCE FOUND:

The original General Land Office brass cap and pipe monument was found 0.2 feet below the ground level.

DESCRIPTION OF MONUMENT AND ACCESSORIES ESTABLISHED TO PERPETUATE THE ORIGINAL LOCATION OF THE CORNER:

The monument was referenced from its original position as indicated above.

The monument is stamped: S 32 | S33 (¼)

STATE PLANE COORDINATE DATA:

CERTIFICATION:

I Jerry D. Allred Registered Land Surveyor, State of Utah, hereby certify that I have performed or reviewed the work done on the diagrammed corner as reported on this recordation form and approve same.

Date: 9 Feb. '87

Jerry D. Allred — Signature of Surveyor

3817 — Reg. No.

S 21 Mar 03