## DUCHESNE COUNTY SURVEY MONUMENT RECORD

T3S R4W

S 27 | S 26
S 34 | S 35

U.S.B.&M.
1994

SKETCH SHOWING MONUMENTS AND TIES

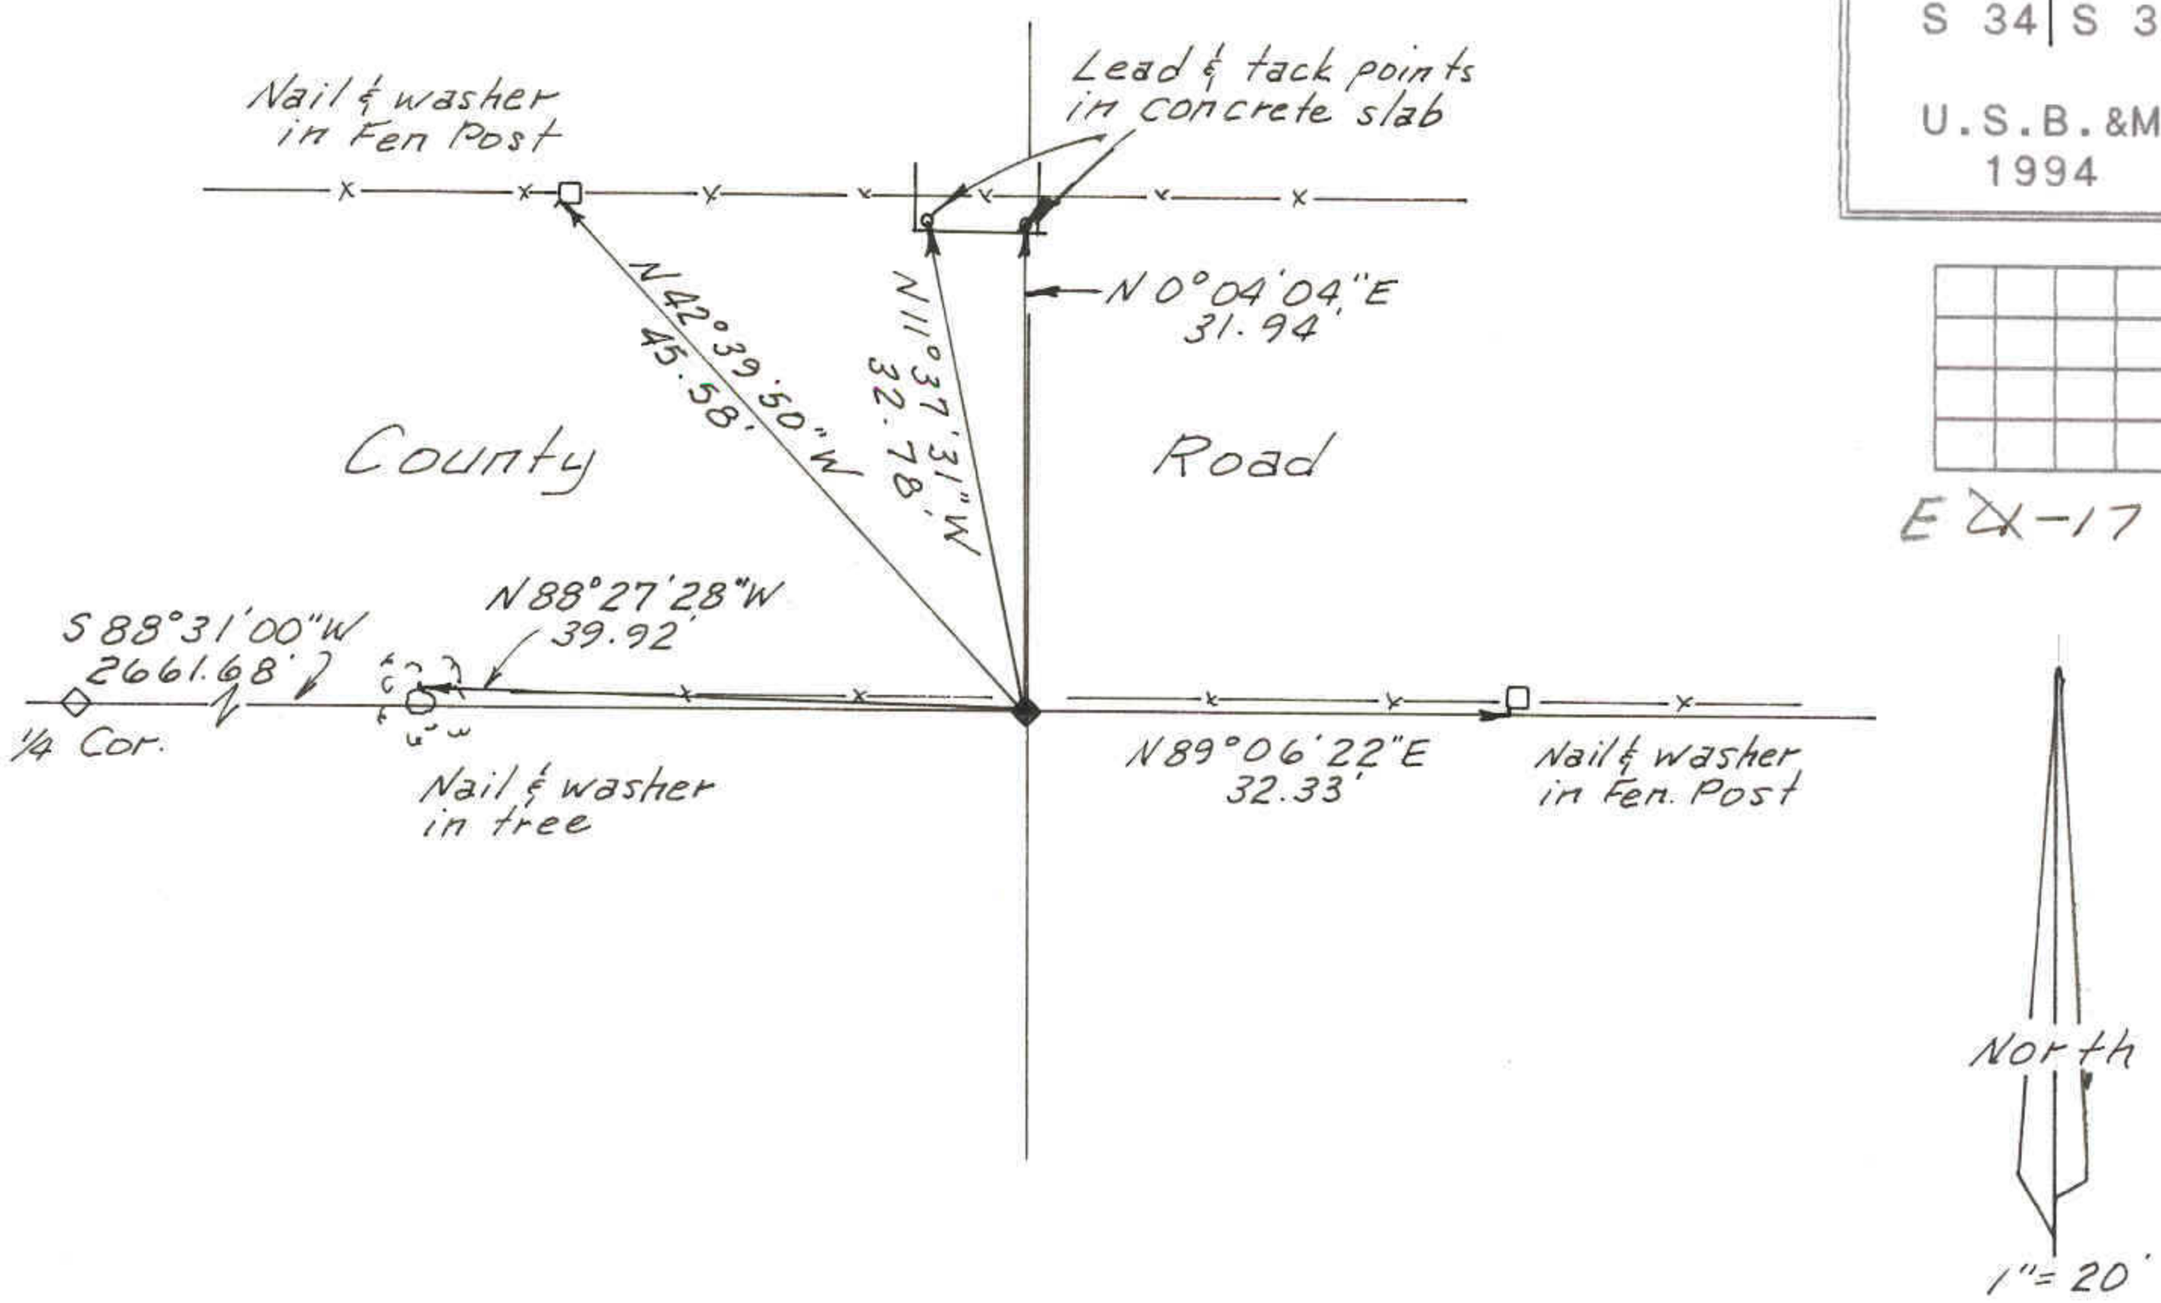


EX-17

DESCRIPTION OF CORNER EVIDENCE FOUND

Found original G.L.O. brass cap at the position of this corner.
U. S. GENERAL LAND OFFICE
PENALTY $250 FOR REMOVAL

T3S | R4W
S 27 | S 26
S 34 | S 35

1914

DESCRIPTION OF MONUMENT AND ACCESSORIES ESTABLISHED TO PERPETUATE THE ORIGINAL LOCATION OF THE CORNER

Referenced as shown.

STATE PLANE COORDINATE DATA

CERTIFICATION

I Jerry D. Allred, Registered Land Surveyor, State of Utah, hereby certify that I have performed or reviewed the work done on the diagrammed corner as reported on this recordation form and approve same.

Date 24 Feb '94

Jerry D. Allred
Signature of Surveyor

3817
Reg. No.

S 21 Mar 03