# NEWFIELD EXPLORATION COMPANY

## PROPOSED ROAD RIGHT-OF-WAY & SURFACE USE AREA ON FEE LANDS

**(For the 14-2-3-4W Well Pad)**

Located in the South 1/2 of Section 2, T3S, R4W, U.S.B.&M. Duchesne County, Utah




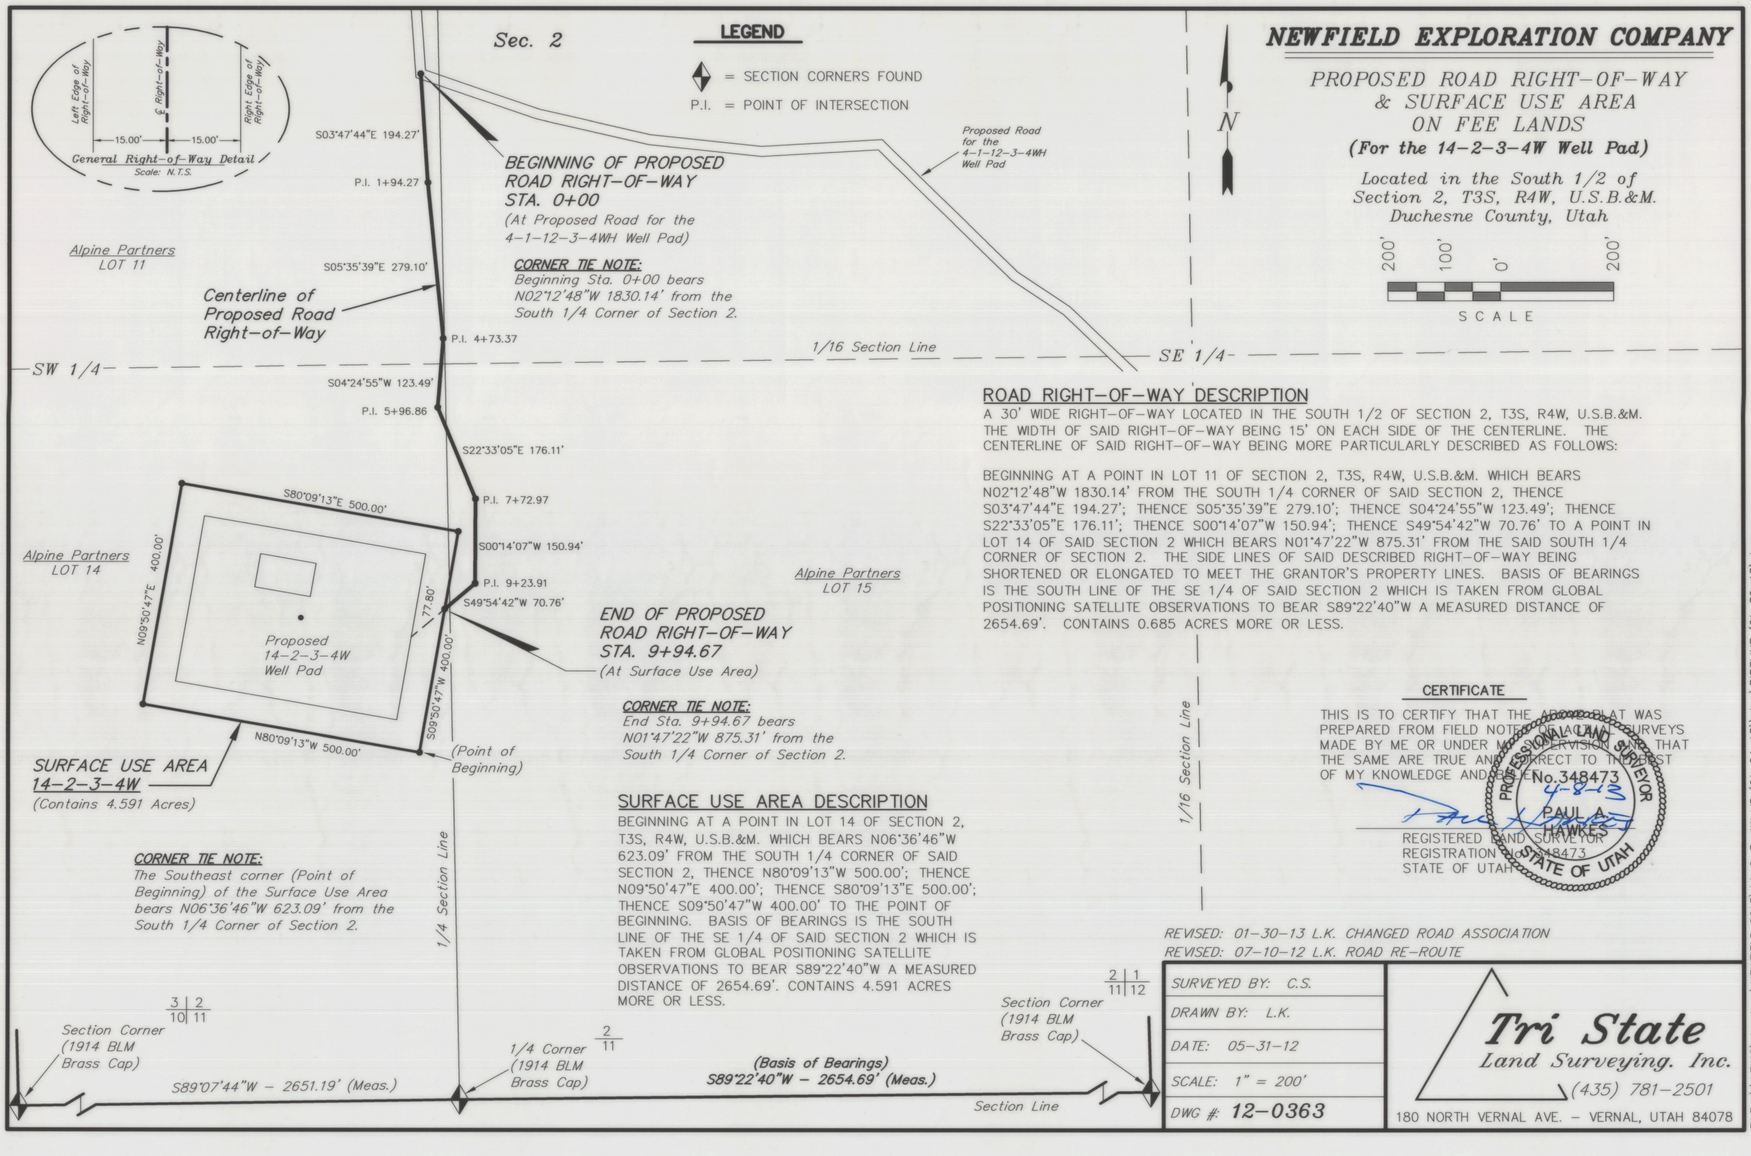


### ROAD RIGHT-OF-WAY DESCRIPTION

A 30' WIDE RIGHT-OF-WAY LOCATED IN THE SOUTH 1/2 OF SECTION 2, T3S, R4W, U.S.B.&M. THE WIDTH OF SAID RIGHT-OF-WAY BEING 15' ON EACH SIDE OF THE CENTERLINE. THE CENTERLINE OF SAID RIGHT-OF-WAY BEING MORE PARTICULARLY DESCRIBED AS FOLLOWS:

BEGINNING AT A POINT IN LOT 11 OF SECTION 2, T3S, R4W, U.S.B.&M. WHICH BEARS N02°12'48"W 1830.14' FROM THE SOUTH 1/4 CORNER OF SAID SECTION 2, THENCE S03°47'44"E 194.27'; THENCE S05°35'39"E 279.10'; THENCE S04°24'55"W 123.49'; THENCE S22°33'05"E 176.11'; THENCE S00°14'07"W 150.94'; THENCE S49°54'42"W 70.76' TO A POINT IN LOT 14 OF SAID SECTION 2 WHICH BEARS N01°47'22"W 875.31' FROM THE SAID SOUTH 1/4 CORNER OF SECTION 2. THE SIDE LINES OF SAID DESCRIBED RIGHT-OF-WAY BEING SHORTENED OR ELONGATED TO MEET THE GRANTOR'S PROPERTY LINES. BASIS OF BEARINGS IS THE SOUTH LINE OF THE SE 1/4 OF SAID SECTION 2 WHICH IS TAKEN FROM GLOBAL POSITIONING SATELLITE OBSERVATIONS TO BEAR S89°22'40"W A MEASURED DISTANCE OF 2654.69'. CONTAINS 0.685 ACRES MORE OR LESS.

### SURFACE USE AREA DESCRIPTION

BEGINNING AT A POINT IN LOT 14 OF SECTION 2, T3S, R4W, U.S.B.&M. WHICH BEARS N06°36'46"W 623.09' FROM THE SOUTH 1/4 CORNER OF SAID SECTION 2, THENCE N80°09'13"W 500.00'; THENCE N09°50'47"E 400.00'; THENCE S80°09'13"E 500.00'; THENCE S09°50'47"W 400.00' TO THE POINT OF BEGINNING. BASIS OF BEARINGS IS THE SOUTH LINE OF THE SE 1/4 OF SAID SECTION 2 WHICH IS TAKEN FROM GLOBAL POSITIONING SATELLITE OBSERVATIONS TO BEAR S89°22'40"W A MEASURED DISTANCE OF 2654.69'. CONTAINS 4.591 ACRES MORE OR LESS.

### CERTIFICATE

THIS IS TO CERTIFY THAT THE ABOVE PLAT WAS PREPARED FROM FIELD NOTES OF ACTUAL SURVEYS MADE BY ME OR UNDER MY SUPERVISION AND THAT THE SAME ARE TRUE AND CORRECT TO THE BEST OF MY KNOWLEDGE AND BELIEF.

PROFESSIONAL LAND SURVEYOR No. 348473 4-8-13 PAUL A. HAWKES STATE OF UTAH

REGISTERED LAND SURVEYOR
REGISTRATION NO. 348473
STATE OF UTAH

REVISED: 01-30-13 L.K. CHANGED ROAD ASSOCIATION
REVISED: 07-10-12 L.K. ROAD RE-ROUTE

| | |
|---|---|
| SURVEYED BY: | C.S. |
| DRAWN BY: | L.K. |
| DATE: | 05-31-12 |
| SCALE: | 1" = 200' |
| DWG #: | 12-0363 |

**Tri State** Land Surveying. Inc.
(435) 781-2501
180 NORTH VERNAL AVE. - VERNAL, UTAH 84078

FILE: \\LEWIS\drawings\NEWFIELD 2013\14-2-3-4W V3 (01-24-13)\dwg\PIPELINE (01-30-13).dwg

# NEWFIELD EXPLORATION COMPANY

## PROPOSED PIPELINE RIGHT-OF-WAY ON FEE LANDS

**(For the 14-2-3-4W Well Pad)**

Located in the South 1/2 of Section 2, T3S, R4W, U.S.B.&M. Duchesne County, Utah

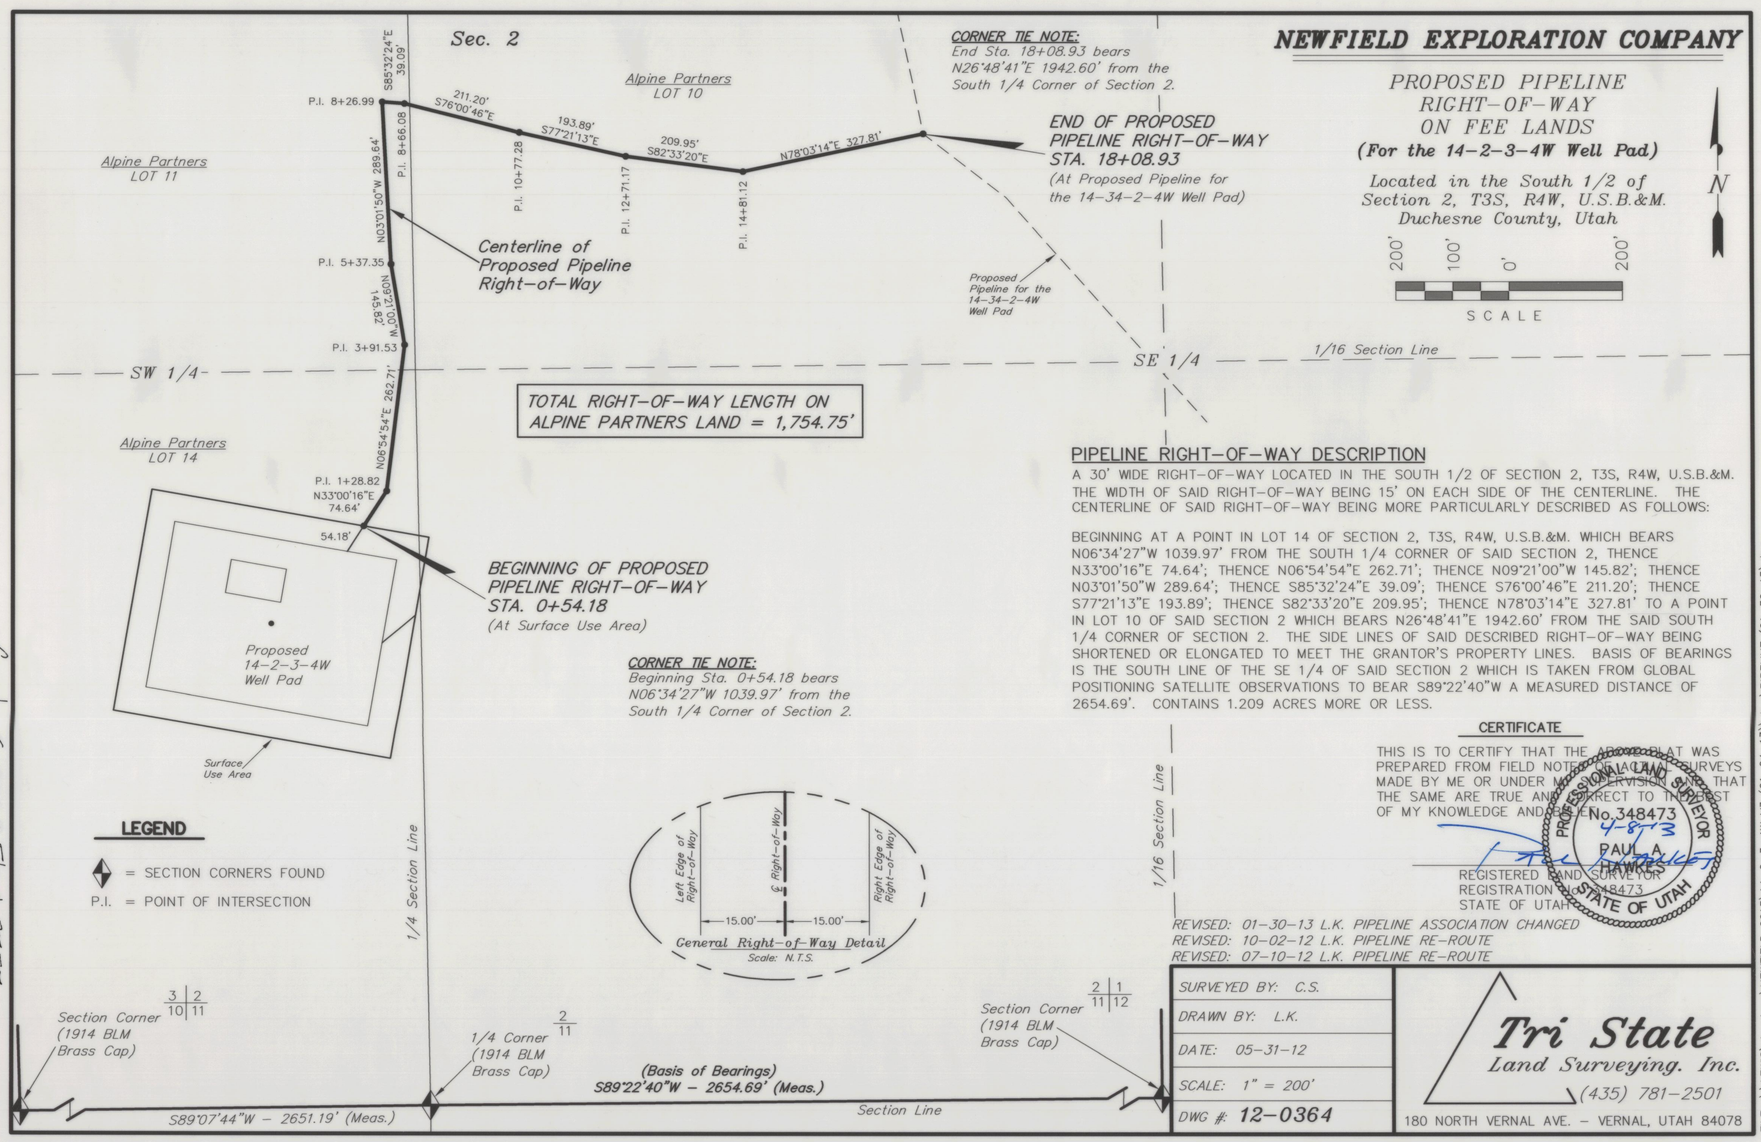


### PIPELINE RIGHT-OF-WAY DESCRIPTION

A 30' WIDE RIGHT-OF-WAY LOCATED IN THE SOUTH 1/2 OF SECTION 2, T3S, R4W, U.S.B.&M. THE WIDTH OF SAID RIGHT-OF-WAY BEING 15' ON EACH SIDE OF THE CENTERLINE. THE CENTERLINE OF SAID RIGHT-OF-WAY BEING MORE PARTICULARLY DESCRIBED AS FOLLOWS:

BEGINNING AT A POINT IN LOT 14 OF SECTION 2, T3S, R4W, U.S.B.&M. WHICH BEARS N06°34'27"W 1039.97' FROM THE SOUTH 1/4 CORNER OF SAID SECTION 2, THENCE N33°00'16"E 74.64'; THENCE N06°54'54"E 262.71'; THENCE N09°21'00"W 145.82'; THENCE N03°01'50"W 289.64'; THENCE S85°32'24"E 39.09'; THENCE S76°00'46"E 211.20'; THENCE S77°21'13"E 193.89'; THENCE S82°33'20"E 209.95'; THENCE N78°03'14"E 327.81' TO A POINT IN LOT 10 OF SAID SECTION 2 WHICH BEARS N26°48'41"E 1942.60' FROM THE SAID SOUTH 1/4 CORNER OF SECTION 2. THE SIDE LINES OF SAID DESCRIBED RIGHT-OF-WAY BEING SHORTENED OR ELONGATED TO MEET THE GRANTOR'S PROPERTY LINES. BASIS OF BEARINGS IS THE SOUTH LINE OF THE SE 1/4 OF SAID SECTION 2 WHICH IS TAKEN FROM GLOBAL POSITIONING SATELLITE OBSERVATIONS TO BEAR S89°22'40"W A MEASURED DISTANCE OF 2654.69'. CONTAINS 1.209 ACRES MORE OR LESS.

### CERTIFICATE

THIS IS TO CERTIFY THAT THE ABOVE PLAT WAS PREPARED FROM FIELD NOTES OF ACTUAL SURVEYS MADE BY ME OR UNDER MY SUPERVISION AND THAT THE SAME ARE TRUE AND CORRECT TO THE BEST OF MY KNOWLEDGE AND BELIEF.

PROFESSIONAL LAND SURVEYOR No. 348473 4-8-13 PAUL A. HAWKES STATE OF UTAH

REGISTERED LAND SURVEYOR
REGISTRATION NO. 348473
STATE OF UTAH

REVISED: 01-30-13 L.K. PIPELINE ASSOCIATION CHANGED
REVISED: 10-02-12 L.K. PIPELINE RE-ROUTE
REVISED: 07-10-12 L.K. PIPELINE RE-ROUTE

| | |
|---|---|
| SURVEYED BY: | C.S. |
| DRAWN BY: | L.K. |
| DATE: | 05-31-12 |
| SCALE: | 1" = 200' |
| DWG #: | 12-0364 |

**Tri State** Land Surveying. Inc.
(435) 781-2501
180 NORTH VERNAL AVE. - VERNAL, UTAH 84078

FILE: \\LEWIS\drawings\NEWFIELD 2013\14-2-3-4W V3 (01-24-13)\dwg\PIPELINE (01-30-13).dwg

County Surveyor File # 27557