NEWFIELD EXPLORATION COMPANY

PROPOSED ROAD RIGHT-OF-WAY & SURFACE USE AREA ON FEE LANDS

(For the 16-12-1-3-4WH Well Pad)

Located in
Sections 12 & 13, T3S, R4W, U.S.B.&M.
Duchesne County, Utah

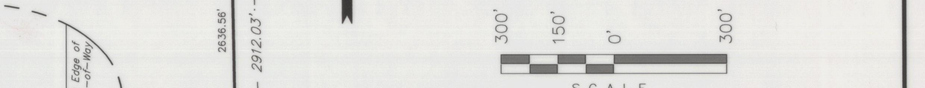

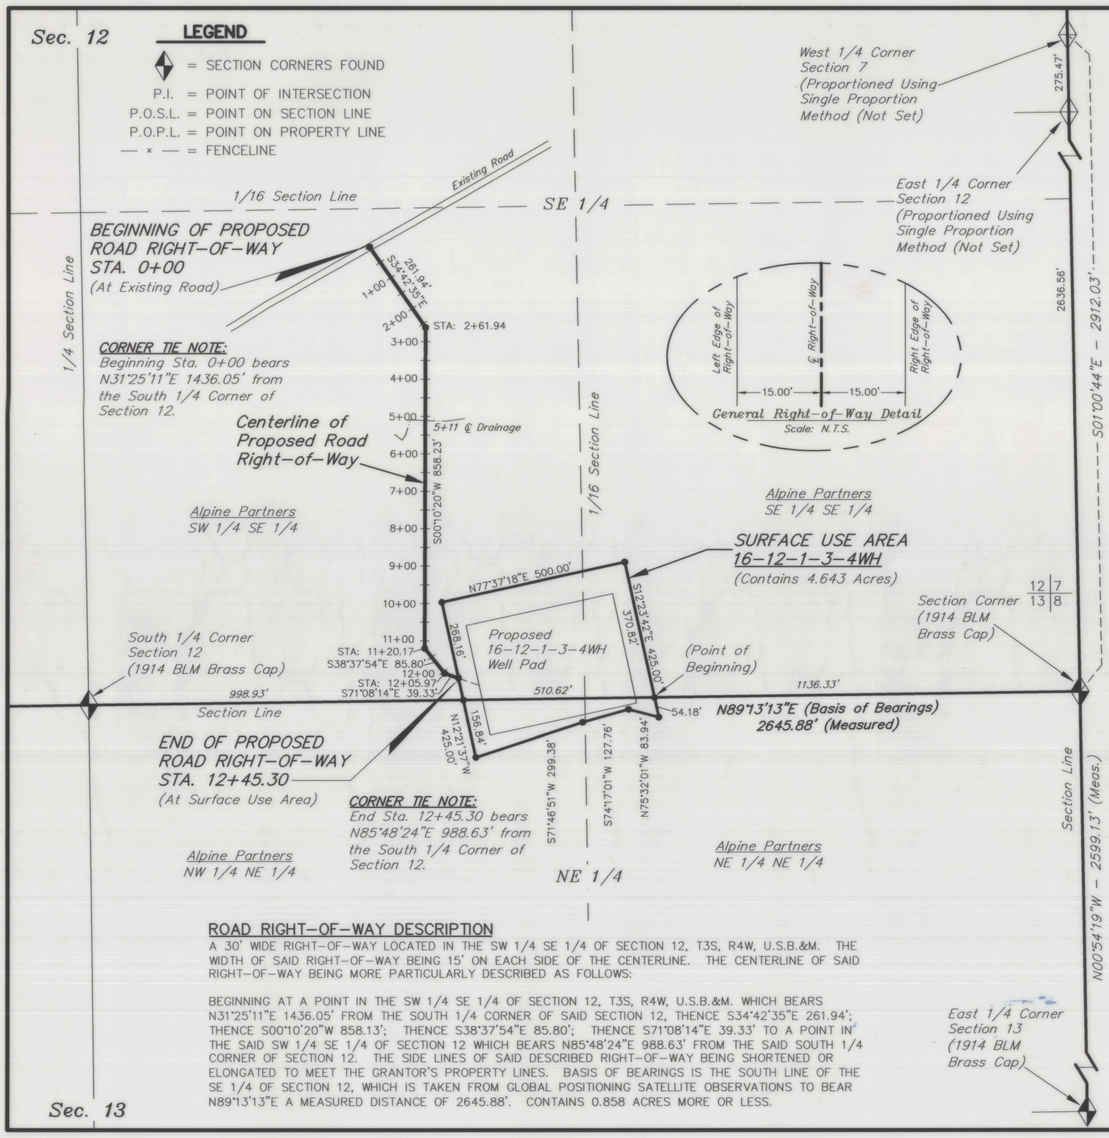

ROAD RIGHT-OF-WAY DESCRIPTION

A 30' WIDE RIGHT-OF-WAY LOCATED IN THE SW 1/4 SE 1/4 OF SECTION 12, T3S, R4W, U.S.B.&M. THE WIDTH OF SAID RIGHT-OF-WAY BEING 15' ON EACH SIDE OF THE CENTERLINE. THE CENTERLINE OF SAID RIGHT-OF-WAY BEING MORE PARTICULARLY DESCRIBED AS FOLLOWS:

BEGINNING AT A POINT IN THE SW 1/4 SE 1/4 OF SECTION 12, T3S, R4W, U.S.B.&M. WHICH BEARS N31°25'11"E 1436.05' FROM THE SOUTH 1/4 CORNER OF SAID SECTION 12, THENCE S34°42'35"E 261.94'; THENCE S00°10'20"W 858.13'; THENCE S38°37'54"E 85.80'; THENCE S71°08'14"E 39.33' TO A POINT IN THE SAID SW 1/4 SE 1/4 OF SECTION 12 WHICH BEARS N85°48'24"E 988.63' FROM THE SAID SOUTH 1/4 CORNER OF SECTION 12. THE SIDE LINES OF SAID DESCRIBED RIGHT-OF-WAY BEING SHORTENED OR ELONGATED TO MEET THE GRANTOR'S PROPERTY LINES. BASIS OF BEARINGS IS THE SOUTH LINE OF THE SE 1/4 OF SECTION 12, WHICH IS TAKEN FROM GLOBAL POSITIONING SATELLITE OBSERVATIONS TO BEAR N89°13'13"E A MEASURED DISTANCE OF 2645.88'. CONTAINS 0.858 ACRES MORE OR LESS.

SURFACE USE AREA DESCRIPTION

BEGINNING AT A POINT ON THE NORTH LINE OF THE NE 1/4 OF SECTION 13, T3S, R4W, U.S.B.&M. WHICH BEARS S89°13'13"W 1136.33' FROM THE NORTHEAST CORNER OF SAID SECTION 13, THENCE S12°23'42"E 54.18'; THENCE N75°32'01"W 83.94'; THENCE S74°17'01"W 127.76'; THENCE S71°46'51"W 299.38'; THENCE N12°21'37"W 156.84' TO A POINT ON THE SOUTH LINE OF THE SE 1/4 OF SECTION 12, T3S, R4W, U.S.B.&M. WHICH BEARS N89°13'13"E 998.93' FROM THE SOUTH 1/4 CORNER OF SAID SECTION 12, THENCE N12°21'37"W 268.16'; THENCE N77°37'18"E 500.00'; THENCE S12°23'42"E 370.82' TO THE POINT OF BEGINNING. BASIS OF BEARINGS IS THE SAID SOUTH LINE OF THE SE 1/4 OF SECTION 12, WHICH IS TAKEN FROM GLOBAL POSITIONING SATELLITE OBSERVATIONS TO BEAR N89°13'13"E A MEASURED DISTANCE OF 2645.88'. CONTAINS 4.643 ACRES MORE OR LESS.

TOTAL RIGHT-OF-WAY LENGTH ON ALPINE PARTNERS = 1,245.30'

CERTIFICATE

THIS IS TO CERTIFY THAT THE ABOVE PLAT WAS PREPARED FROM FIELD NOTES OF ACTUAL SURVEYS MADE BY ME OR UNDER MY SUPERVISION AND THAT THE SAME ARE TRUE AND CORRECT TO THE BEST OF MY KNOWLEDGE AND BELIEF.

PROFESSIONAL LAND SURVEYOR No.348473 4-19-13 PAUL A. HAWKES STATE OF UTAH

REGISTERED LAND SURVEYOR
REGISTRATION NO. 348473
STATE OF UTAH

Revised 04-01-13 L.K. – ROAD RE-ROUTE
Revised 01-23-13 L.K. – NAME CHANGE
Revised 01-07-13 L.K. – NAME CHANGE
Revised M.W. 10-26-12 – ROAD EXTENDED

SURVEYED BY:	S.V.
DRAWN BY:	L.K.
DATE:	04-18-12
SCALE:	1" = 300'
DWG #:	12-0285

Tri State
Land Surveying. Inc.
(435) 781-2501
180 NORTH VERNAL AVE. – VERNAL, UTAH 84078

FILE: \\LEWIS\drawings\NEWFIELD 2013\16-12-1-3-4WH V6 (03-27-13)\dwg\PIPELINE (04-01-13).dwg

NEWFIELD EXPLORATION COMPANY

PROPOSED PIPELINE RIGHT-OF-WAY ON FEE LANDS

(For the 16-12-1-3-4WH Well Pad)

Located in the SW 1/4 SE 1/4 of
Section 12, T3S, R4W, U.S.B.&M.
Duchesne County, Utah

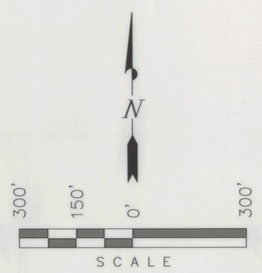

PIPELINE RIGHT-OF-WAY DESCRIPTION

A 30' WIDE RIGHT-OF-WAY LOCATED IN THE SW 1/4 SE 1/4 OF SECTION 12, T3S, R4W, U.S.B.&M. THE WIDTH OF SAID RIGHT-OF-WAY BEING 15' ON EACH SIDE OF THE CENTERLINE. THE CENTERLINE OF SAID RIGHT-OF-WAY BEING MORE PARTICULARLY DESCRIBED AS FOLLOWS:

BEGINNING AT A POINT IN THE SW 1/4 SE 1/4 OF SECTION 12, T3S, R4W, U.S.B.&M. WHICH BEARS N77°01'59"E 978.66' FROM THE SOUTH 1/4 CORNER OF SAID SECTION 12, THENCE S87°15'12"W 38.95'; THENCE N00°12'03"E 815.11'; THENCE N02°54'22"W 44.34' TO A POINT IN THE SAID SW 1/4 SE 1/4 OF SECTION 12 WHICH BEARS N40°21'36"E 1413.57' FROM THE SAID SOUTH 1/4 CORNER OF SECTION 12. THE SIDE LINES OF SAID DESCRIBED RIGHT-OF-WAY BEING SHORTENED OR ELONGATED TO MEET THE GRANTOR'S PROPERTY LINES. BASIS OF BEARINGS IS THE SOUTH LINE OF THE SE 1/4 OF SAID SECTION 12 WHICH IS TAKEN FROM GLOBAL POSITIONING SATELLITE OBSERVATIONS TO BEAR N89°13'13"E A MEASURED DISTANCE OF 2645.88'. CONTAINS 0.619 ACRES MORE OR LESS.

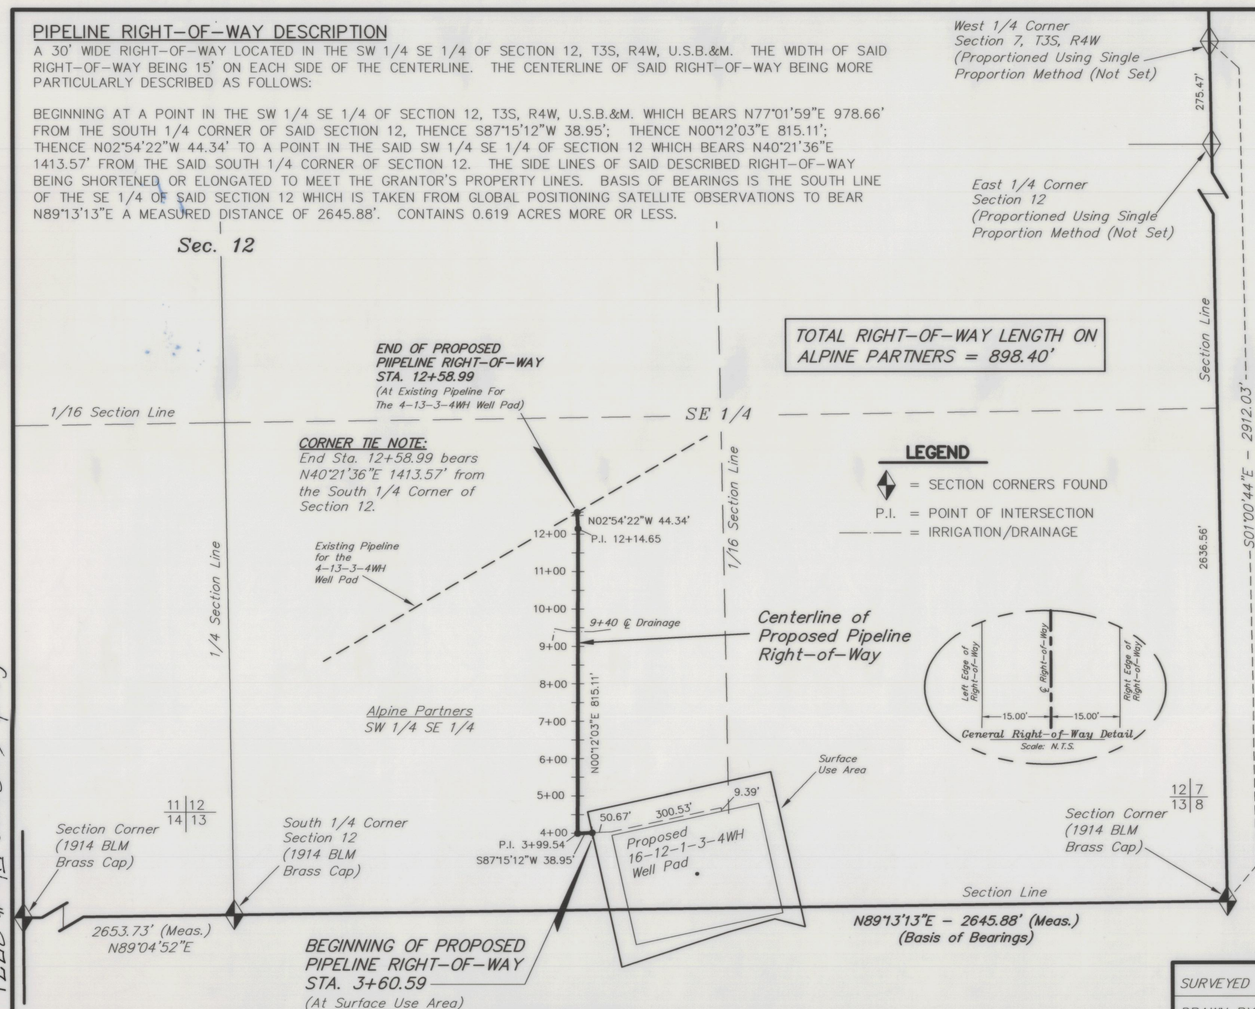

TOTAL RIGHT-OF-WAY LENGTH ON ALPINE PARTNERS = 898.40'

CERTIFICATE

THIS IS TO CERTIFY THAT THE ABOVE PLAT WAS PREPARED FROM FIELD NOTES OF ACTUAL SURVEYS MADE BY ME OR UNDER MY SUPERVISION AND THAT THE SAME ARE TRUE AND CORRECT TO THE BEST OF MY KNOWLEDGE AND BELIEF.

PROFESSIONAL LAND SURVEYOR No.348473 4-19-13 PAUL A. HAWKES STATE OF UTAH

REGISTERED LAND SURVEYOR
REGISTRATION NO. 348473
STATE OF UTAH

REVISED: 04-01-13 L.K. RE-ROUTED PIPELINE
REVISED: 01-23-13 L.K. NAME CHANGE
REVISED: 01-07-13 L.K. NAME CHANGE
REVISED: 10-25-12 L.K. EXTENDED THE PIPELINE

SURVEYED BY:	S.V.
DRAWN BY:	L.K.
DATE:	04-18-12
SCALE:	1" = 300'
DWG #:	12-0286

Tri State
Land Surveying. Inc.
(435) 781-2501
180 NORTH VERNAL AVE. – VERNAL, UTAH 84078

County Surveyor File # 27771

FILE: \\LEWIS\drawings\NEWFIELD 2013\16-12-1-3-4WH V6 (03-27-13)\dwg\PIPELINE (04-01-13).dwg