NEWFIELD EXPLORATION COMPANY

PROPOSED PIPELINE RIGHT-OF-WAY ON FEE LANDS

(For the 14-34-2-4W & 3-3-3-4WH Well Pad)

Located in
Sections 34 & 35, T2S, R4W, U.S.B.&M. Also, in
Sections 2, 11 & 12, T3S, R4W, U.S.B.&M. Also, in
Sections 7 & 18, T3S, R3W, U.S.B.&M.
Duchesne County, Utah

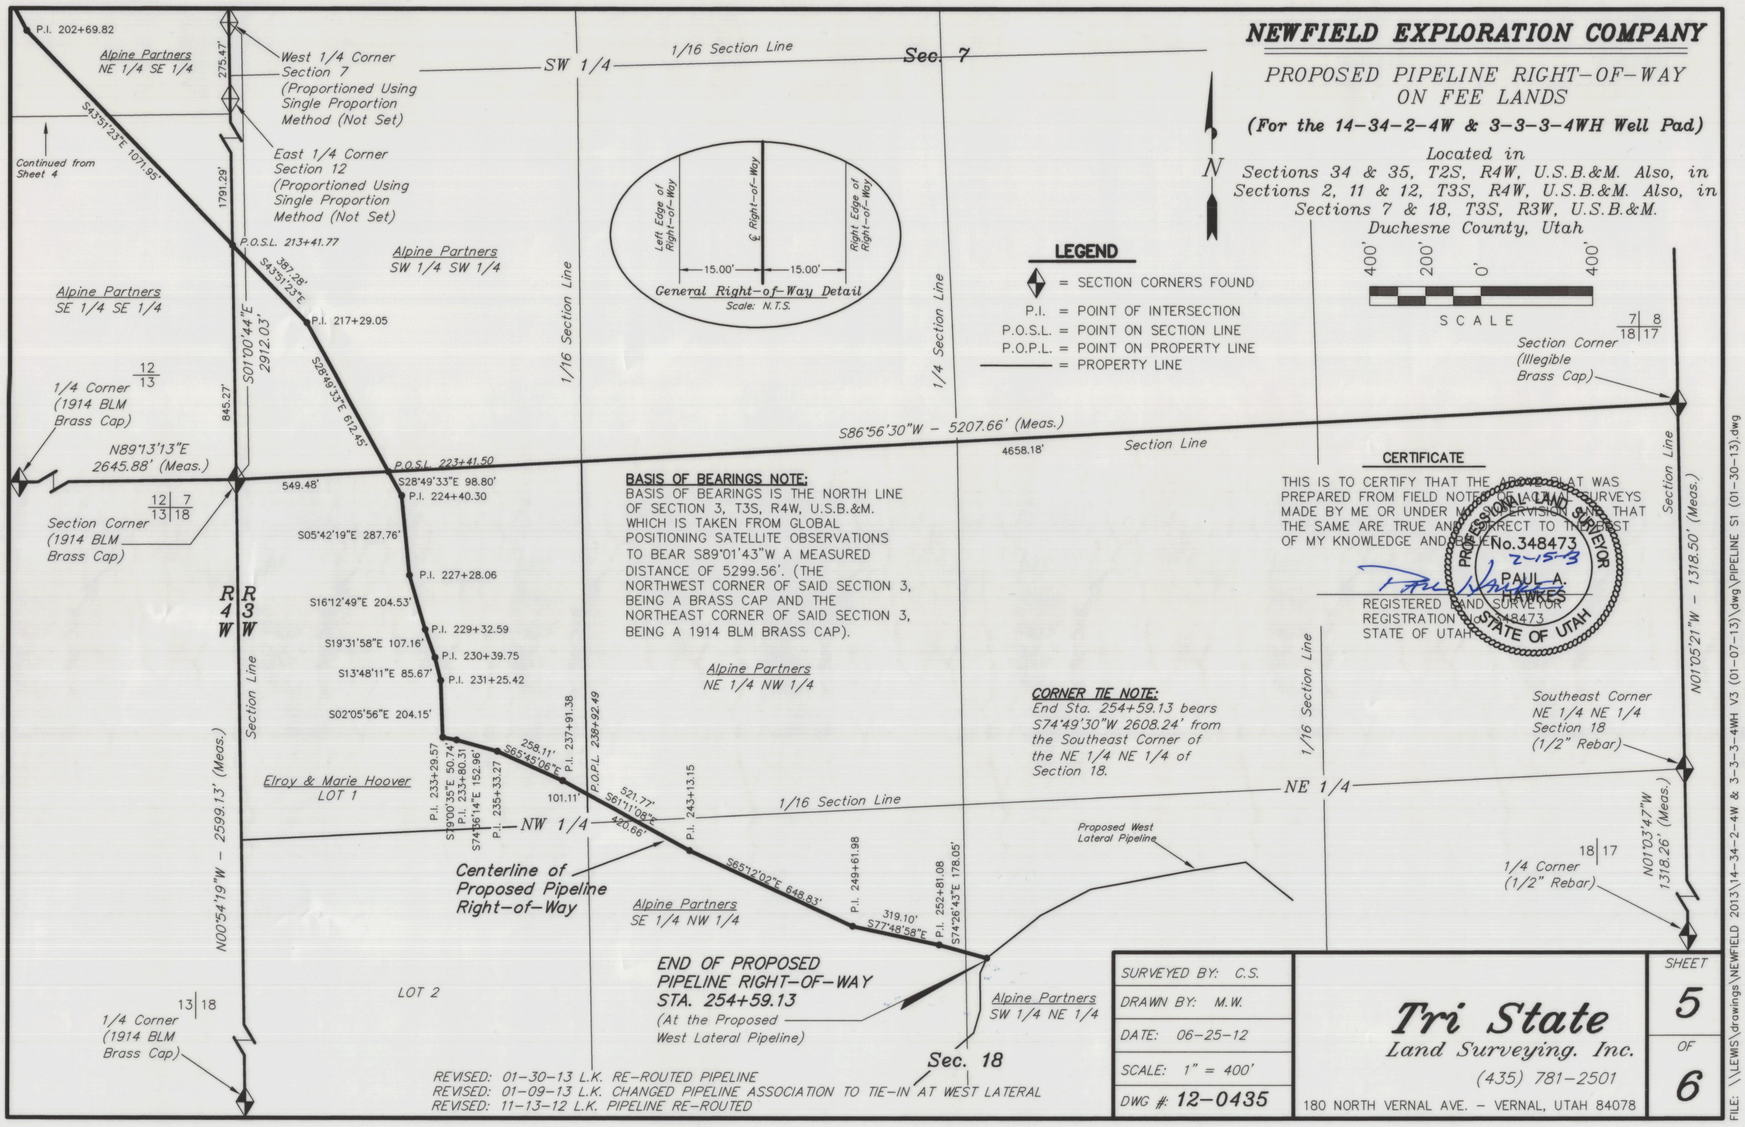

REVISED: 01-30-13 L.K. RE-ROUTED PIPELINE
REVISED: 01-09-13 L.K. CHANGED PIPELINE ASSOCIATION TO TIE-IN AT WEST LATERAL
REVISED: 11-13-12 L.K. PIPELINE RE-ROUTED

SURVEYED BY: C.S.	
DRAWN BY: M.W.	
DATE: 06-25-12	
SCALE: 1" = 400'	
DWG #: 12-0435	

Tri State
Land Surveying. Inc.
(435) 781-2501
180 NORTH VERNAL AVE. - VERNAL, UTAH 84078

SHEET 5 OF 6

FILE: \\LEWIS\drawings\NEWFIELD 2013\14-34-2-4W & 3-3-3-4WH V3 (01-07-13)\dwg\PIPELINE S1 (01-30-13).dwg

PIPELINE RIGHT-OF-WAY DESCRIPTION

A 30' WIDE RIGHT-OF-WAY LOCATED IN SECTIONS 34 & 35, T2S, R4W, U.S.B.&M. ALSO, IN SECTIONS 2, 11 & 12, T3S, R4W, U.S.B.&M. ALSO, IN SECTIONS 7 & 18, T3S, R3W, U.S.B.&M. THE WIDTH OF SAID RIGHT-OF-WAY BEING 15' ON EACH SIDE OF THE CENTERLINE. THE CENTERLINE OF SAID RIGHT-OF-WAY BEING MORE PARTICULARLY DESCRIBED AS FOLLOWS:

BEGINNING AT A POINT IN LOT 3 OF SECTION 34, T2S, R4W, U.S.B.&M. WHICH BEARS N79°17'20"E 2071.92' FROM THE NORTHWEST CORNER OF SECTION 3, T3S, R4W, U.S.B.&M. THENCE N18°40'58"W 102.23'; THENCE N49°07'55"E 220.61'; THENCE S86°45'44"E 153.93'; THENCE S58°45'14"E 209.93'; THENCE N63°36'28"E 229.33'; THENCE N37°18'33"E 229.07'; THENCE N24°08'06"E 266.73'; THENCE N44°12'13"E 301.70'; THENCE N51°12'04"E 253.80'; THENCE N58°25'55"E 230.18'; THENCE N50°48'26"E 197.47'; THENCE N83°18'59"E 325.83'; THENCE S43°19'28"E 284.09'; THENCE S51°09'15"E 168.81'; THENCE S08°01'38"W 206.56'; THENCE S26°11'02"W 212.28'; THENCE S14°04'17"W 132.05'; THENCE S07°42'18"W 159.25'; THENCE S00°00'19"W 97.16'; THENCE S53°20'24"E 200.37'; THENCE S48°02'36"E 213.78'; THENCE S48°56'56"E 213.01'; THENCE S82°00'06"E 226.37'; THENCE N84°54'59"E 220.15'; THENCE S86°05'01"E 211.38'; THENCE S60°05'21"E 168.28' TO A POINT ON THE NORTH LINE OF THE NW 1/4 OF SECTION 2, T3S, R4W, U.S.B.&M. WHICH BEARS N89°29'56"E 169.49' FROM THE NORTHWEST CORNER OF SAID SECTION 2; THENCE S60°05'21"E 58.10'; THENCE S59°57'34"E 202.73'; THENCE S60°01'48"E 205.23'; THENCE S64°52'50"E 227.88'; THENCE S67°23'19"E 101.89'; THENCE N80°21'22"E 186.58'; THENCE S48°10'37"E 188.90'; THENCE N89°48'55"E 133.41'; THENCE S64°30'01"E 138.32'; THENCE S36°20'18"E 136.23'; THENCE S46°20'34"E 174.84'; THENCE S62°32'15"E 189.10'; THENCE S62°30'30"E 308.99'; THENCE S80°36'08"E 97.10'; THENCE S40°17'18"E 77.83'; THENCE S28°19'42"E 160.97'; THENCE S48°21'26"E 203.92'; THENCE S72°30'59"E 179.09'; THENCE S49°49'30"E 41.97'; THENCE S20°25'28"E 85.38'; THENCE S25°01'53"E 138.33'; THENCE S25°26'33"E 172.85'; THENCE S14°31'25"E 187.40'; THENCE S71°27'17"E 111.69'; THENCE S75°41'19"E 400.52'; THENCE S54°00'08"E 367.12'; THENCE S00°37'41"W 475.67'; THENCE S10°50'33"W 302.84'; THENCE S11°44'53"E 255.69'; THENCE S52°18'40"E 186.46'; THENCE S41°40'00"E 865.31'; THENCE S50°40'05"E 810.40'; THENCE S42°44'17"E 587.11' TO A POINT ON THE NORTH LINE OF THE NE 1/4 OF SECTION 11, T3S, R4W, U.S.B.&M. WHICH BEARS S89°22'40"W 30.24' FROM THE NORTHEAST CORNER OF SAID SECTION 11; THENCE S42°44'17"E 17.02'; THENCE S35°40'09"E 33.05' TO A POINT ON THE WEST LINE OF THE NW 1/4 OF SECTION 12; T3S, R4W, U.S.B.&M. WHICH BEARS S00°50'44"E 39.68' FROM THE NORTHWEST CORNER OF SAID SECTION 12; THENCE S35°40'09"E 165.42'; THENCE S36°50'59"E 223.41'; THENCE S41°50'34"E 386.97'; THENCE S79°29'19"E 213.74'; THENCE S85°08'16"E 238.29'; THENCE N89°59'49"E 198.35'; THENCE N89°59'22"E 190.94'; THENCE N46°25'06"E 511.26'; THENCE S79°41'38"E 136.86'; THENCE S79°41'38"E 496.19'; THENCE S63°18'56"E 274.04'; THENCE S58°13'49"E 731.45'; THENCE S62°36'14"E 121.98'; THENCE S62°36'34"E 250.79'; THENCE S24°08'48"E 596.36'; THENCE S24°06'48"E 253.49'; THENCE S11°14'08"E 417.44'; THENCE S27°50'08"E 1418.59'; THENCE S43°51'23"E 1071.95' TO A POINT ON THE WEST LINE OF THE SW 1/4 OF SECTION 7, T3S, R3W, U.S.B.&M. WHICH BEARS N01°00'44"W 845.27' FROM THE SOUTHWEST CORNER OF SAID SECTION 7, THENCE S43°51'23"E 387.28'; THENCE S28°49'33"E 612.45' TO A POINT ON THE NORTH LINE OF THE NW 1/4 OF SECTION 18, T3S, R3W, U.S.B.&M. WHICH BEARS N86°56'30"E 549.48' FROM THE NORTHWEST CORNER OF SAID SECTION 18, THENCE S28°49'33"E 98.80'; THENCE S05°42'19"E 287.76'; THENCE S16°12'49"E 204.53'; THENCE S19°31'58"E 107.16'; THENCE S13°48'11"E 85.67'; THENCE S02°05'56"E 204.15'; THENCE S79°00'35"E 50.74'; THENCE S74°36'14"E 152.96'; THENCE S65°45'06"E 258.11'; THENCE S61°11'08"E 521.77'; THENCE S65°12'02"E 648.83'; THENCE S77°48'58"E 319.10'; THENCE S74°26'43"E 178.05' TO A POINT IN THE SW 1/4 NE 1/4 OF SAID SECTION 18 WHICH BEARS S74°49'30"W 2608.24' FROM THE SOUTHEAST CORNER OF THE NE 1/4 NE 1/4 OF SAID SECTION 18. THE SIDE LINES OF SAID DESCRIBED RIGHT-OF-WAY BEING SHORTENED OR ELONGATED TO MEET THE GRANTOR'S PROPERTY LINES. BASIS OF BEARINGS IS THE NORTH LINE OF SAID SECTION 3 WHICH IS TAKEN FROM GLOBAL POSITIONING SATELLITE OBSERVATIONS TO BEAR S89°01'43"W A MEASURED DISTANCE OF 5299.56'. CONTAINS 17.534 ACRES MORE OR LESS.

NEWFIELD EXPLORATION COMPANY

PROPOSED PIPELINE RIGHT-OF-WAY ON FEE LANDS

(For the 14-34-2-4W & 3-3-3-4WH Well Pad)

Located in
Sections 34 & 35, T2S, R4W, U.S.B.&M. Also, in
Sections 2, 11 & 12, T3S, R4W, U.S.B.&M. Also, in
Sections 7 & 18, T3S, R3W, U.S.B.&M.
Duchesne County, Utah

CERTIFICATE

THIS IS TO CERTIFY THAT THE ABOVE PLAT WAS PREPARED FROM FIELD NOTES OF ACTUAL SURVEYS MADE BY ME OR UNDER MY SUPERVISION AND THAT THE SAME ARE TRUE AND CORRECT TO THE BEST OF MY KNOWLEDGE AND BELIEF.

PROFESSIONAL LAND SURVEYOR No.348473 2-15-13 PAUL A. HAWKES STATE OF UTAH

REGISTERED LAND SURVEYOR
REGISTRATION NO. 348473
STATE OF UTAH

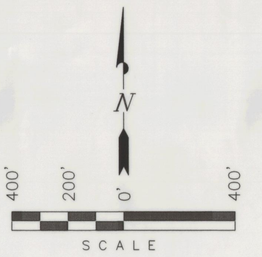

RIGHT-OF-WAY LENGTHS		
ALPINE PARTNERS, SECTION 34, T2S, R4W	= 5,333.12'	
ALPINE PARTNERS, SECTION 35, T2S, R4W	= 101.21'	
T2S, R4W, TOTAL		= 5,434.33'
ALPINE PARTNERS, SECTION 2, T3S, R4W	= 7,959.85'	
ALPINE PARTNERS, SECTION 11, T3S, R4W	= 50.07'	
ALPINE PARTNERS, SECTION 12, T3S, R4W	= 7,897.52'	
T3S, R4W, TOTAL		= 15,907.44'
ALPINE PARTNERS, SECTION 7, T3S, R3W	= 999.73'	
ALPINE PARTNERS, SECTION 18, T3S, R3W	= 1,566.64'	
ELROY & MARIE HOOVER, SECTION 18, T3S, R3W	= 1,550.99'	
T3S, R3W, TOTAL		= 4,117.36'
TOTAL		= 25,459.13'

REVISED: 01-30-13 L.K. RE-ROUTED PIPELINE
REVISED: 01-09-13 L.K. CHANGED PIPELINE ASSOCIATION TO TIE-IN AT WEST LATERAL
REVISED: 11-13-12 L.K. PIPELINE RE-ROUTED

SURVEYED BY: C.S.	
DRAWN BY: M.W.	
DATE: 06-25-12	
SCALE: 1" = 400'	
DWG #: 12-0435	

Tri State
Land Surveying. Inc.
(435) 781-2501
180 NORTH VERNAL AVE. - VERNAL, UTAH 84078

SHEET 6 OF 6

FILE: \\LEWIS\drawings\NEWFIELD 2013\14-34-2-4W & 3-3-3-4WH V3 (01-07-13)\dwg\PIPELINE S1 (01-30-13).dwg

County Surveyor File # 2782