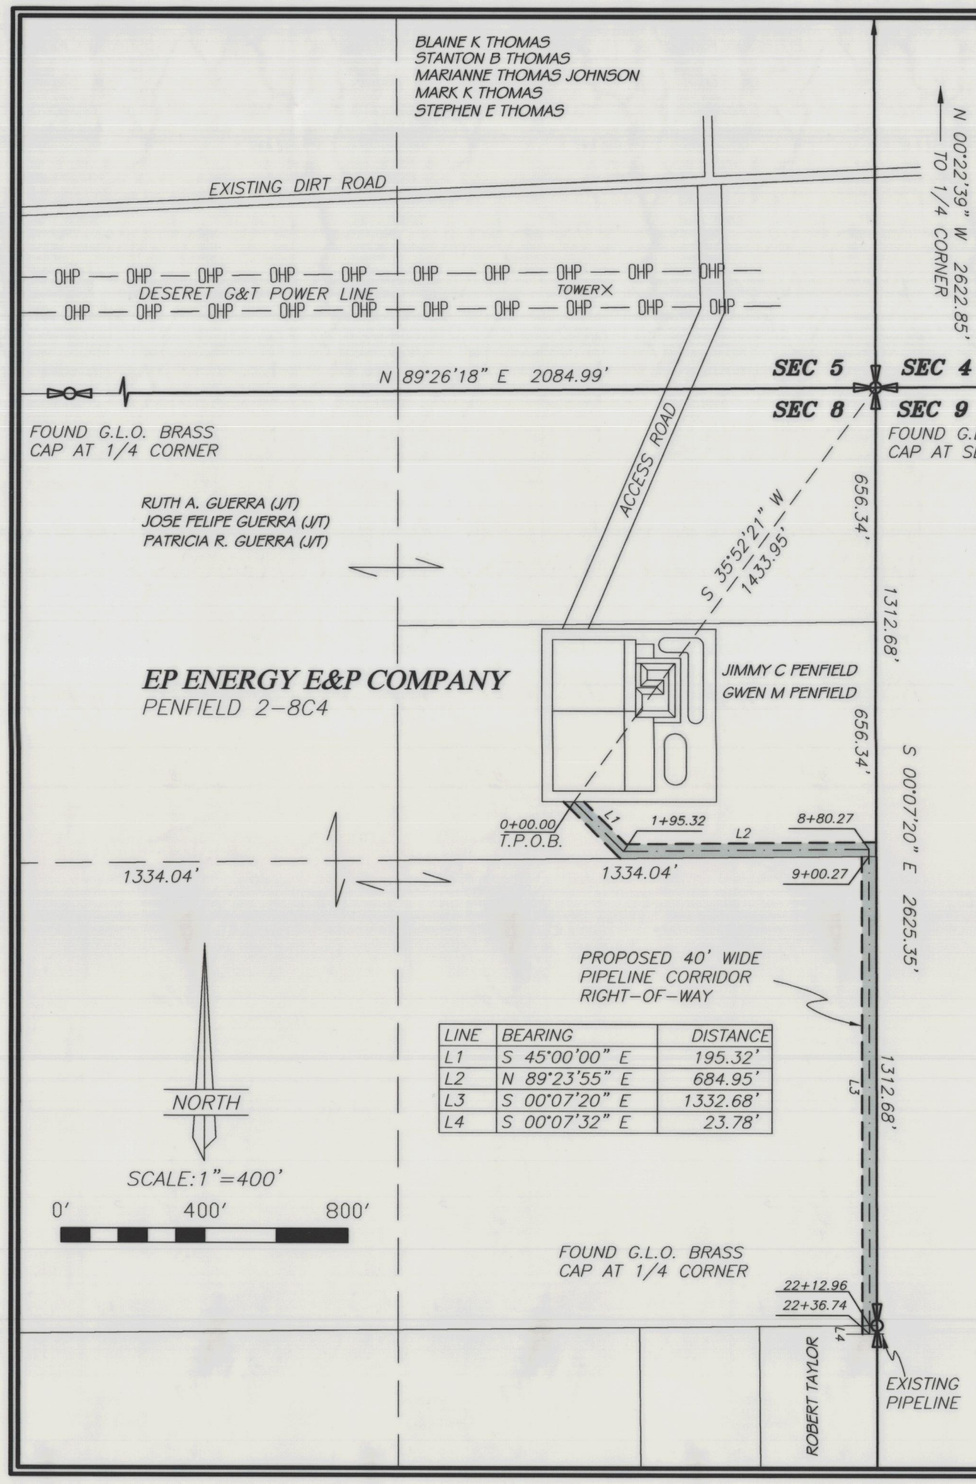

LINE	BEARING	DISTANCE
L1	S 45°00'00" E	195.32'
L2	N 89°23'55" E	684.95'
L3	S 00°07'20" E	1332.68'
L4	S 00°07'32" E	23.78'

PIPELINE CORRIDOR RIGHT-OF-WAY SURVEY FOR

EP ENERGY E&P COMPANY

PENFIELD 2-8C4 PIPELINE

SECTION 8, TOWNSHIP 3 SOUTH, RANGE 4 WEST
UINTAH SPECIAL BASE AND MERIDIAN
DUCHESNE COUNTY, UTAH

PIPELINE CORRIDOR RIGHT-OF-WAY DESCRIPTION

A 40 feet wide pipeline corridor right-of-way over portions of Section 8, Township 3 South, Range 4 West of the Uintah Special Base and Meridian, the centerline of said right-of-way being further described as follows;
Commencing at the Northeast Corner of said Section 8;
Thence South 35°52'21" West 1433.95 feet to the TRUE POINT OF BEGINNING, said point being on the South line of the EP Energy E&P Co. Penfield 2-8C4 well location use area;
Thence South 45°00'00" East 195.32 feet;
Thence North 89°23'55" East 684.95 feet;
Thence South 00°07'20" East 1332.68 feet;
Thence South 00°07'32" East 23.78 feet to an existing pipeline. Said right-of-way being 2236.74 feet in length with the sidelines being shortened or elongated to intersect said pipeline and use area boundary.

SURVEYOR'S CERTIFICATE

This is to certify that this plat was prepared from the field notes and electronic data collector files of an actual survey made by me, or under my personal supervision, of the pipeline corridor right-of-way shown hereon, and that the monuments indicated were found or set during said survey, and that this plat accurately represents said survey to the best of my knowledge.

PROFESSIONAL LAND SURVEYOR
No. 148951
JERRY D. ALLRED
16 MAY '13
STATE OF UTAH

Jerry D. Allred, Professional Land Surveyor,
Certificate 148951 (Utah)

THIS SURVEY WAS PERFORMED USING GLOBAL POSITIONING SYSTEM PROCEDURES AND EQUIPMENT

THE BASIS OF BEARINGS IS GEODETIC NORTH DERIVED FROM G.P.S. OBSERVATIONS AT THE SECTION CORNER LOCATED AT LAT. 40°15'22.90258"N AND LONG. 110°23'21.19760"W USING THE UTAH STATE G.P.S. VIRTUAL REFERENCE STATION CONTROL NETWORK MAINTAINED AND OPERATED BY THE AUTOMATED GEOGRAPHIC REFERENCE CENTER

16 MAY 2013 01-128-404

County Surveyor File # 2817

JERRY D. ALLRED AND ASSOCIATES
SURVEYING CONSULTANTS
1235 NORTH 700 EAST--P.O. BOX 975
DUCHESNE, UTAH 84021
(435) 738-5352