NEWFIELD EXPLORATION COMPANY

PROPOSED PIPELINE
RIGHT-OF-WAY
ON FEE LANDS
(For the 2-25-3-4 Pad.)
Located in the NE 1/4 of
Section 25, T3S, R4W, U.S.B.&M.
Duchesne County, Utah

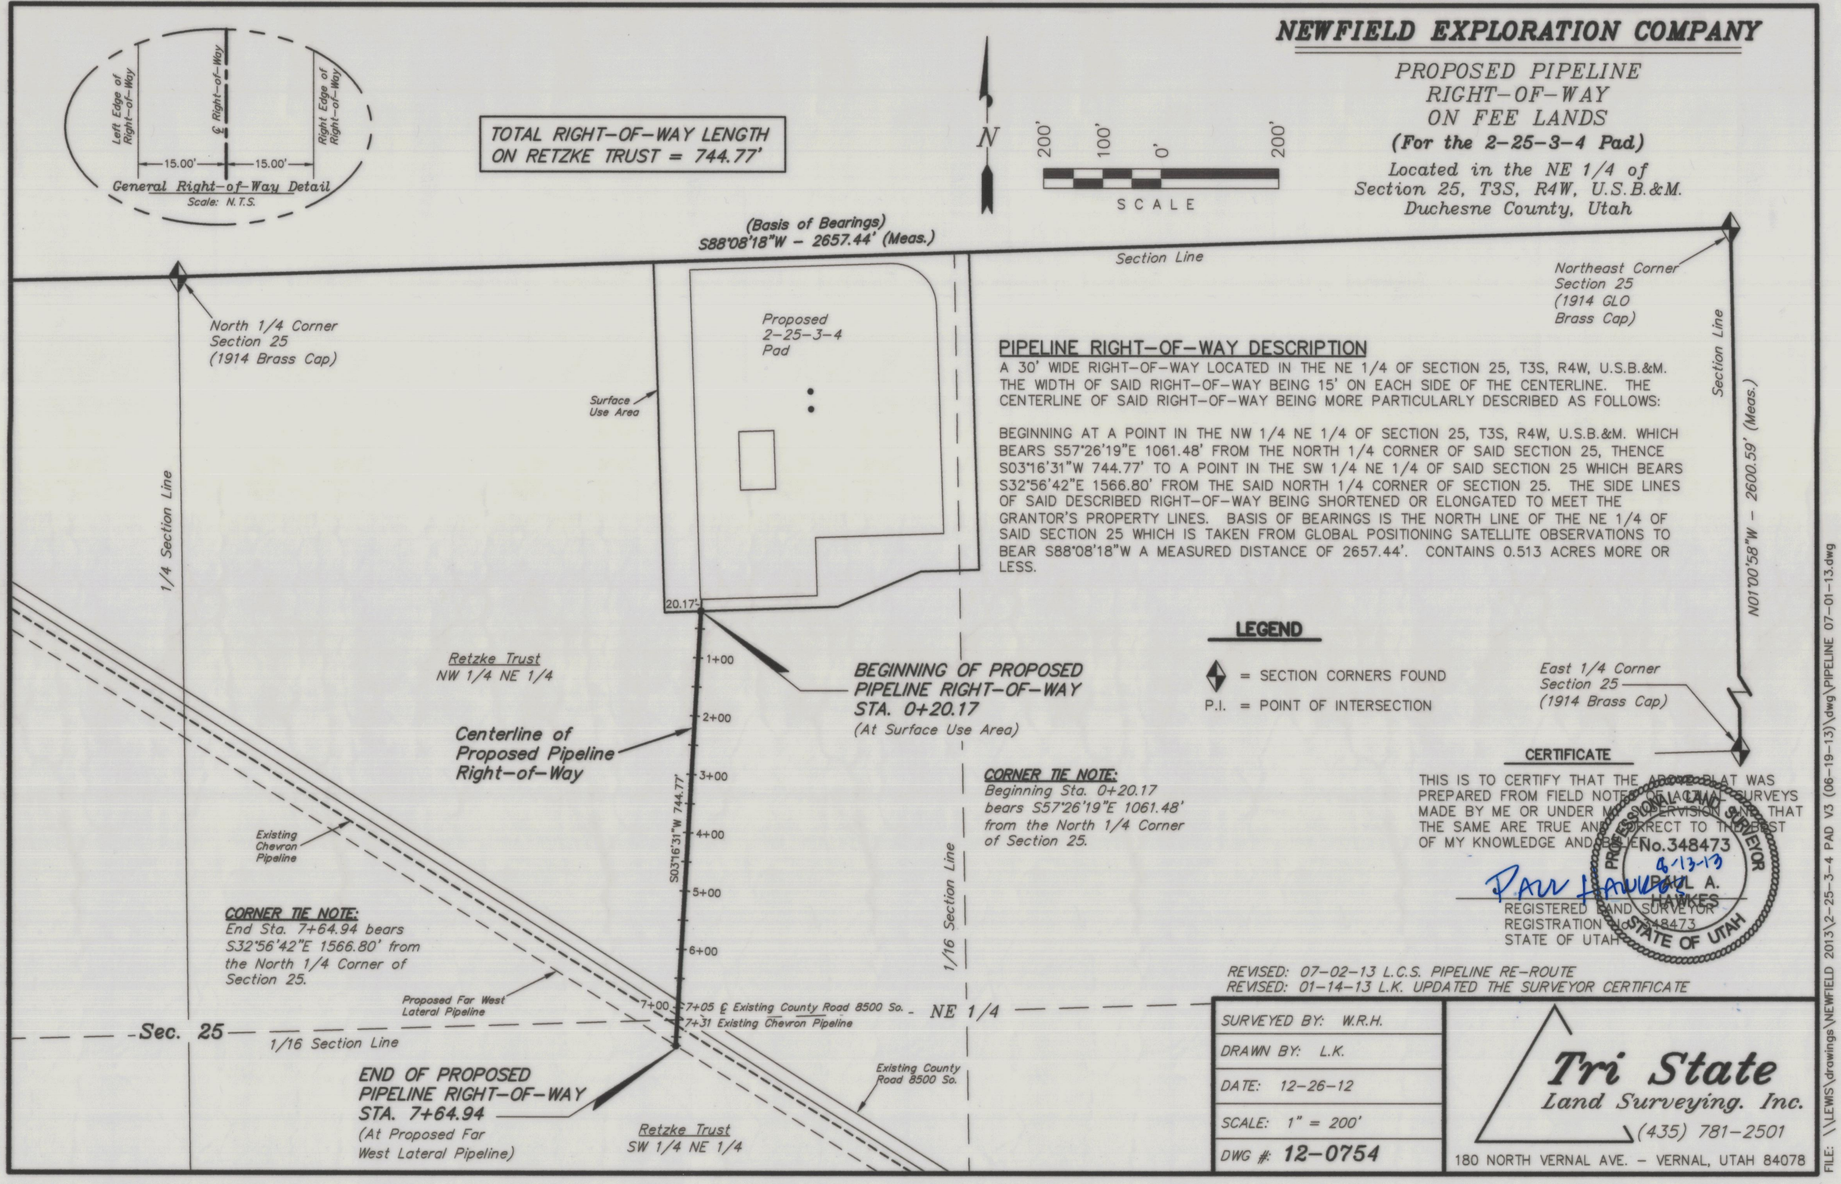

PIPELINE RIGHT-OF-WAY DESCRIPTION

A 30' WIDE RIGHT-OF-WAY LOCATED IN THE NE 1/4 OF SECTION 25, T3S, R4W, U.S.B.&M. THE WIDTH OF SAID RIGHT-OF-WAY BEING 15' ON EACH SIDE OF THE CENTERLINE. THE CENTERLINE OF SAID RIGHT-OF-WAY BEING MORE PARTICULARLY DESCRIBED AS FOLLOWS:

BEGINNING AT A POINT IN THE NW 1/4 NE 1/4 OF SECTION 25, T3S, R4W, U.S.B.&M. WHICH BEARS S57°26'19"E 1061.48' FROM THE NORTH 1/4 CORNER OF SAID SECTION 25, THENCE S03°16'31"W 744.77' TO A POINT IN THE SW 1/4 NE 1/4 OF SAID SECTION 25 WHICH BEARS S32°56'42"E 1566.80' FROM THE SAID NORTH 1/4 CORNER OF SECTION 25. THE SIDE LINES OF SAID DESCRIBED RIGHT-OF-WAY BEING SHORTENED OR ELONGATED TO MEET THE GRANTOR'S PROPERTY LINES. BASIS OF BEARINGS IS THE NORTH LINE OF THE NE 1/4 OF SAID SECTION 25 WHICH IS TAKEN FROM GLOBAL POSITIONING SATELLITE OBSERVATIONS TO BEAR S88°08'18"W A MEASURED DISTANCE OF 2657.44'. CONTAINS 0.513 ACRES MORE OR LESS.

LEGEND

◆ = SECTION CORNERS FOUND
P.I. = POINT OF INTERSECTION

CERTIFICATE

THIS IS TO CERTIFY THAT THE ABOVE PLAT WAS PREPARED FROM FIELD NOTES OF ACTUAL SURVEYS MADE BY ME OR UNDER MY SUPERVISION AND THAT THE SAME ARE TRUE AND CORRECT TO THE BEST OF MY KNOWLEDGE AND BELIEF.

PROFESSIONAL LAND SURVEYOR No.348473 STATE OF UTAH

8-13-13

PAUL A. HAWKES
REGISTERED LAND SURVEYOR
REGISTRATION No. 348473
STATE OF UTAH

REVISED: 07-02-13 L.C.S. PIPELINE RE-ROUTE
REVISED: 01-14-13 L.K. UPDATED THE SURVEYOR CERTIFICATE

SURVEYED BY:	W.R.H.
DRAWN BY:	L.K.
DATE:	12-26-12
SCALE:	1" = 200'
DWG #:	12-0754

Tri State Land Surveying, Inc.
(435) 781-2501
180 NORTH VERNAL AVE. - VERNAL, UTAH 84078

FILE: \\LEWIS\drawings\NEWFIELD 2013\2-25-3-4 PAD V3 (06-19-13)\dwg\PIPELINE 07-01-13.dwg

NEWFIELD EXPLORATION COMPANY

PROPOSED ROAD RIGHT-OF-WAY
& SURFACE USE AREA
ON FEE LANDS
(For the 2-25-3-4 Pad.)
Located in the NE 1/4 of
Section 25, T3S, R4W, U.S.B.&M.
Duchesne County, Utah

SURFACE USE AREA DESCRIPTION

BEGINNING AT A POINT ON THE NORTH LINE OF THE NE 1/4 OF SECTION 25, T3S, R4W, U.S.B.&M. WHICH BEARS N88°08'18"E 813.53' FROM THE NORTH 1/4 CORNER OF SAID SECTION 25, THENCE N88°08'18"E 540.00' ALONG THE SAID NORTH LINE OF THE NE 1/4 OF SAID SECTION 25, THENCE S01°51'17"E 543.93'; THENCE S88°08'43"W 100.00'; THENCE S66°50'12"W 154.29'; THENCE S88°08'43"W 296.26'; THENCE N01°51'17"W 600.00' TO THE POINT OF BEGINNING. BASIS OF BEARINGS IS THE SAID NORTH LINE OF THE NE 1/4 OF SECTION 25 WHICH IS TAKEN FROM GLOBAL POSITIONING SATELLITE OBSERVATIONS TO BEAR S88°08'18"W A MEASURED DISTANCE OF 2657.44'. CONTAINS 7.217 ACRES MORE OR LESS.

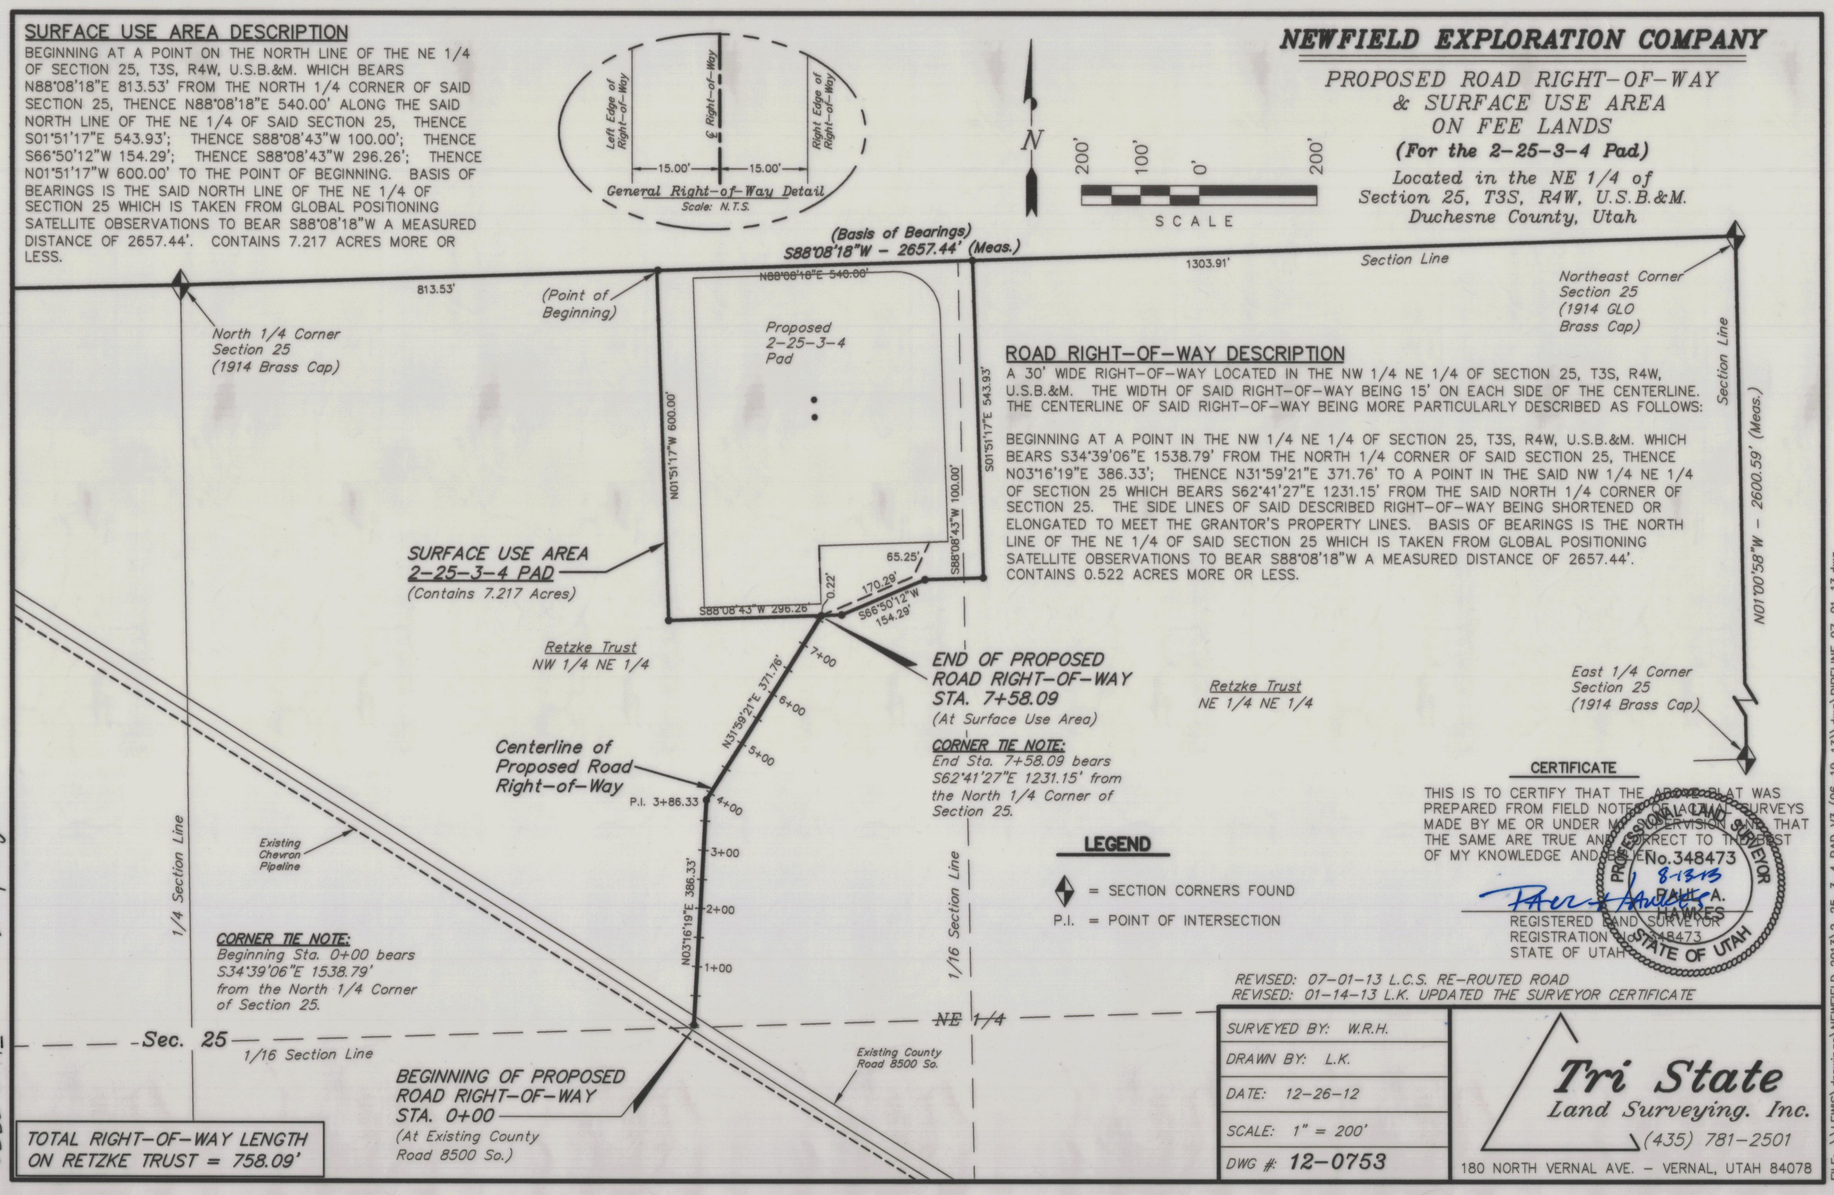

ROAD RIGHT-OF-WAY DESCRIPTION

A 30' WIDE RIGHT-OF-WAY LOCATED IN THE NW 1/4 NE 1/4 OF SECTION 25, T3S, R4W, U.S.B.&M. THE WIDTH OF SAID RIGHT-OF-WAY BEING 15' ON EACH SIDE OF THE CENTERLINE. THE CENTERLINE OF SAID RIGHT-OF-WAY BEING MORE PARTICULARLY DESCRIBED AS FOLLOWS:

BEGINNING AT A POINT IN THE NW 1/4 NE 1/4 OF SECTION 25, T3S, R4W, U.S.B.&M. WHICH BEARS S34°39'06"E 1538.79' FROM THE NORTH 1/4 CORNER OF SAID SECTION 25, THENCE N03°16'19"E 386.33'; THENCE N31°59'21"E 371.76' TO A POINT IN THE SAID NW 1/4 NE 1/4 OF SECTION 25 WHICH BEARS S62°41'27"E 1231.15' FROM THE SAID NORTH 1/4 CORNER OF SECTION 25. THE SIDE LINES OF SAID DESCRIBED RIGHT-OF-WAY BEING SHORTENED OR ELONGATED TO MEET THE GRANTOR'S PROPERTY LINES. BASIS OF BEARINGS IS THE NORTH LINE OF THE NE 1/4 OF SAID SECTION 25 WHICH IS TAKEN FROM GLOBAL POSITIONING SATELLITE OBSERVATIONS TO BEAR S88°08'18"W A MEASURED DISTANCE OF 2657.44'. CONTAINS 0.522 ACRES MORE OR LESS.

LEGEND

◆ = SECTION CORNERS FOUND
P.I. = POINT OF INTERSECTION

CERTIFICATE

THIS IS TO CERTIFY THAT THE ABOVE PLAT WAS PREPARED FROM FIELD NOTES OF ACTUAL SURVEYS MADE BY ME OR UNDER MY SUPERVISION AND THAT THE SAME ARE TRUE AND CORRECT TO THE BEST OF MY KNOWLEDGE AND BELIEF.

PROFESSIONAL LAND SURVEYOR No.348473 STATE OF UTAH

8-13-13

PAUL A. HAWKES
REGISTERED LAND SURVEYOR
REGISTRATION No. 348473
STATE OF UTAH

REVISED: 07-01-13 L.C.S. RE-ROUTED ROAD
REVISED: 01-14-13 L.K. UPDATED THE SURVEYOR CERTIFICATE

SURVEYED BY:	W.R.H.
DRAWN BY:	L.K.
DATE:	12-26-12
SCALE:	1" = 200'
DWG #:	12-0753

Tri State Land Surveying, Inc.
(435) 781-2501
180 NORTH VERNAL AVE. - VERNAL, UTAH 84078

FILE: \\LEWIS\drawings\NEWFIELD 2013\2-25-3-4 PAD V3 (06-19-13)\dwg\PIPELINE 07-01-13.dwg

County Surveyor File # 2830