NEWFIELD EXPLORATION COMPANY

PROPOSED ROAD RIGHT-OF-WAY & SURFACE USE AREA ON FEE LANDS

(For the 13-12-3-4 Pad)

Located in the SW 1/4 of Section 12, T3S, R4W, U.S.B.&M. Duchesne County, Utah

LEGEND

- ◆ = SECTION CORNERS FOUND
- P.I. = POINT OF INTERSECTION
- —— = EXISTING IRRIGATION DITCH

ROAD RIGHT-OF-WAY DESCRIPTION

A 30' WIDE RIGHT-OF-WAY LOCATED IN THE SW 1/4 OF SECTION 12, T3S, R4W, U.S.B.&M. THE WIDTH OF SAID RIGHT-OF-WAY BEING 15' ON EACH SIDE OF THE CENTERLINE. THE CENTERLINE OF SAID RIGHT-OF-WAY BEING MORE PARTICULARLY DESCRIBED AS FOLLOWS:

BEGINNING AT A POINT IN THE SE 1/4 SW 1/4 OF SECTION 12, T3S, R4W, U.S.B.&M. WHICH BEARS N75°15'19"W 996.60' FROM THE SOUTH 1/4 CORNER OF SAID SECTION 12, THENCE N54°58'30"W 117.26'; THENCE S85°59'53"W 243.51'; THENCE N30°37'11"W 118.05' TO A POINT IN THE SW 1/4 SW 1/4 OF SAID SECTION 12 WHICH BEARS N70°51'06"E 1366.12' FROM THE SOUTHWEST CORNER OF SAID SECTION 12. THE SIDE LINES OF SAID DESCRIBED RIGHT-OF-WAY BEING SHORTENED OR ELONGATED TO MEET THE GRANTOR'S PROPERTY LINES. BASIS OF BEARINGS IS THE SOUTH LINE OF THE SW 1/4 OF SAID SECTION 12 WHICH IS TAKEN FROM GLOBAL POSITIONING SATELLITE OBSERVATIONS TO BEAR N89°04'52"E A MEASURED DISTANCE OF 2653.73'. CONTAINS 0.330 ACRES MORE OR LESS.

SURFACE USE AREA DESCRIPTION

BEGINNING AT A POINT IN THE SW 1/4 SW 1/4 OF SECTION 12, T3S, R4W, U.S.B.&M. WHICH BEARS N70°47'45"E 859.38' FROM THE SOUTHWEST CORNER OF SAID SECTION 12, THENCE N19°03'13"W 520.69'; THENCE N71°01'20"E 639.35'; THENCE S16°13'19"E 250.52'; THENCE S00°50'14"E 283.86'; THENCE S70°56'47"W 538.23' TO THE POINT OF BEGINNING. BASIS OF BEARINGS IS THE SOUTH LINE OF THE SW 1/4 OF SAID SECTION 12 WHICH IS TAKEN FROM GLOBAL POSITIONING SATELLITE OBSERVATIONS TO BEAR N89°04'52"E A MEASURED DISTANCE OF 2653.73'. CONTAINS 7.249 ACRES MORE OR LESS.

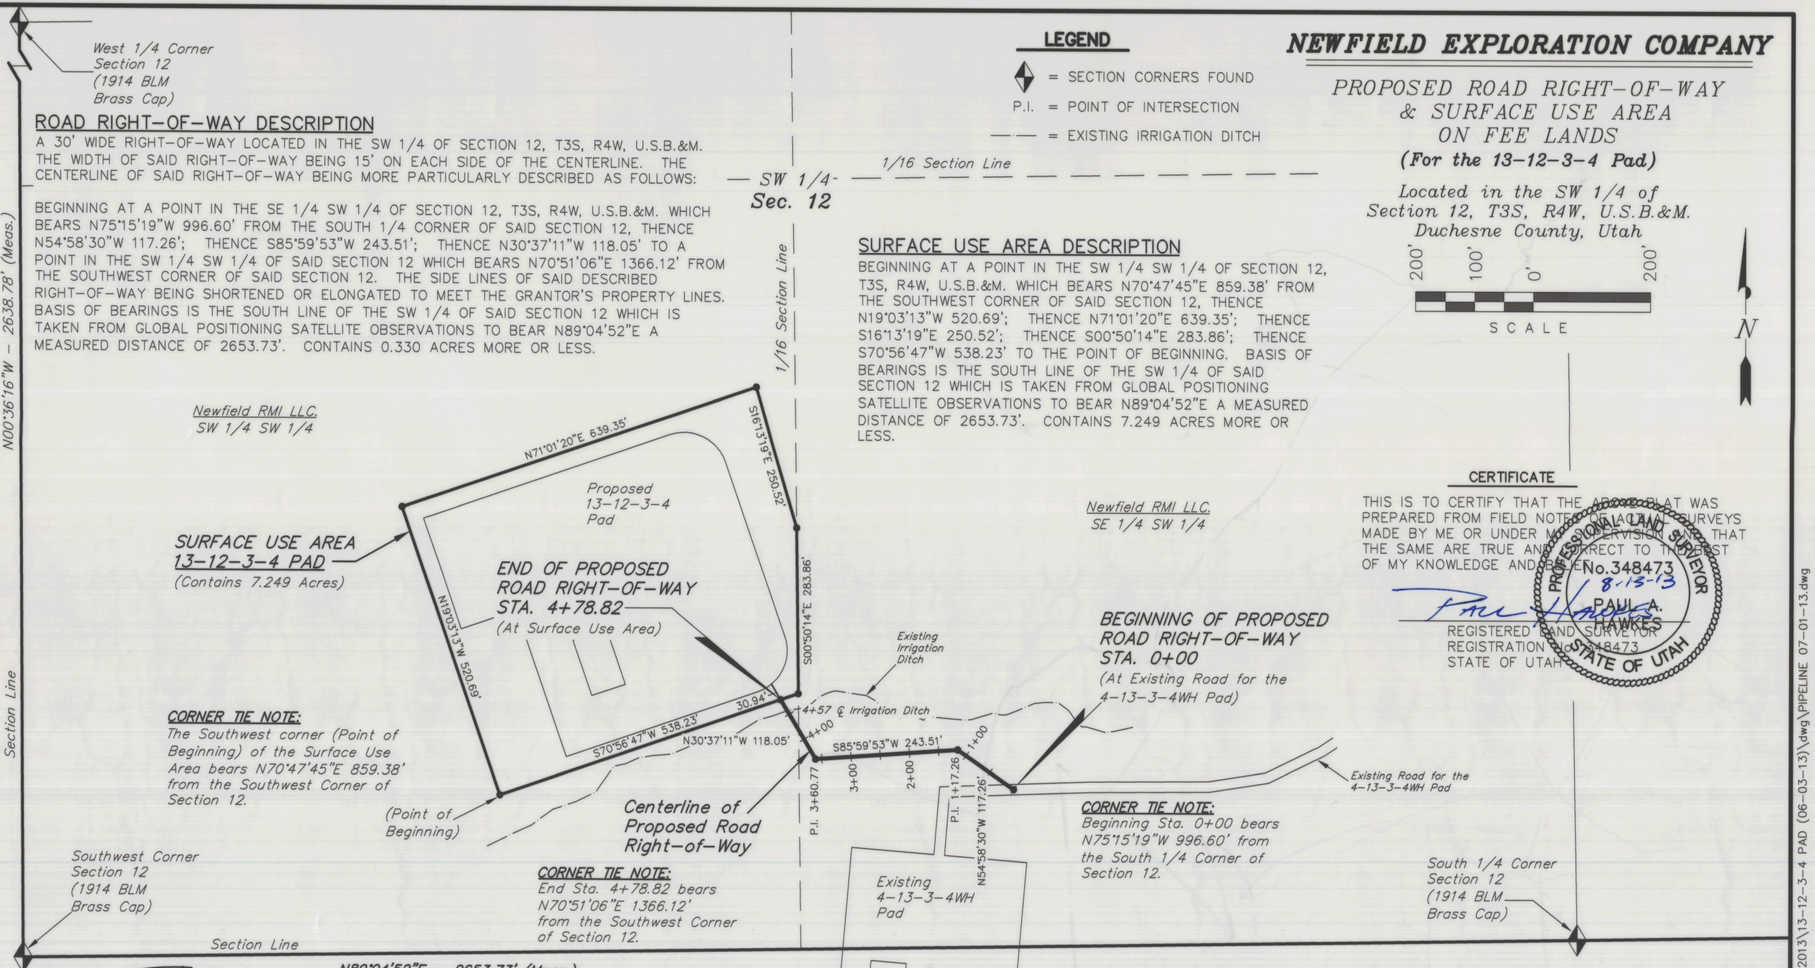

TOTAL RIGHT-OF-WAY LENGTH ON NEWFIELD RMI LLC. = 478.82'

CERTIFICATE

THIS IS TO CERTIFY THAT THE ABOVE PLAT WAS PREPARED FROM FIELD NOTES OF ACTUAL SURVEYS MADE BY ME OR UNDER MY SUPERVISION AND THAT THE SAME ARE TRUE AND CORRECT TO THE BEST OF MY KNOWLEDGE AND BELIEF.

PROFESSIONAL LAND SURVEYOR No.348473 8-13-13 PAUL A. HAWKES STATE OF UTAH

REGISTERED LAND SURVEYOR
REGISTRATION NO. 348473
STATE OF UTAH

REVISED: 07-01-13 L.C.S. ROAD RE-ROUTE, PRODUCTION FACILITY ADDED

SURVEYED BY: S.V.	Tri State Land Surveying, Inc.
DRAWN BY: L.K.	(435) 781-2501
DATE: 04-15-13	180 NORTH VERNAL AVE. – VERNAL, UTAH 84078
SCALE: 1" = 200'	
DWG #: 13-0168	

FILE: \\LEWIS\drawings\NEWFIELD 2013\13-12-3-4 PAD (06-03-13)\dwg\PIPELINE 07-01-13.dwg

NEWFIELD EXPLORATION COMPANY

PROPOSED PIPELINE RIGHT-OF-WAY ON FEE LANDS

(For the 13-12-3-4 Pad)

Located in the SW 1/4 of Section 12, T3S, R4W, U.S.B.&M. Duchesne County, Utah

LEGEND

- ◆ = SECTION CORNERS FOUND
- P.I. = POINT OF INTERSECTION
- —— = EXISTING IRRIGATION DITCH

PIPELINE RIGHT-OF-WAY DESCRIPTION

A 30' WIDE RIGHT-OF-WAY LOCATED IN THE SW 1/4 OF SECTION 12, T3S, R4W, U.S.B.&M. THE WIDTH OF SAID RIGHT-OF-WAY BEING 15' ON EACH SIDE OF THE CENTERLINE. THE CENTERLINE OF SAID RIGHT-OF-WAY BEING MORE PARTICULARLY DESCRIBED AS FOLLOWS:

BEGINNING AT A POINT IN THE SW 1/4 SW 1/4 OF SECTION 12, T3S, R4W, U.S.B.&M. WHICH BEARS N70°50'21"E 1207.37' FROM THE SOUTHWEST CORNER OF SAID SECTION 12, THENCE S43°34'38"E 92.66'; THENCE S86°31'42"E 98.14'; THENCE N86°01'51"E 286.48'; THENCE S03°17'05"E 42.89' TO A POINT IN THE SE 1/4 SW 1/4 OF SAID SECTION 12 WHICH BEARS N76°22'22"W 1093.61' FROM THE SOUTH 1/4 CORNER OF SAID SECTION 12. THE SIDE LINES OF SAID DESCRIBED RIGHT-OF-WAY BEING SHORTENED OR ELONGATED TO MEET THE GRANTOR'S PROPERTY LINES. BASIS OF BEARINGS IS THE SOUTH LINE OF THE SW 1/4 OF SAID SECTION 12 WHICH IS TAKEN FROM GLOBAL POSITIONING SATELLITE OBSERVATIONS TO BEAR N89°04'52"E A MEASURED DISTANCE OF 2653.73'. CONTAINS 0.358 ACRES MORE OR LESS.

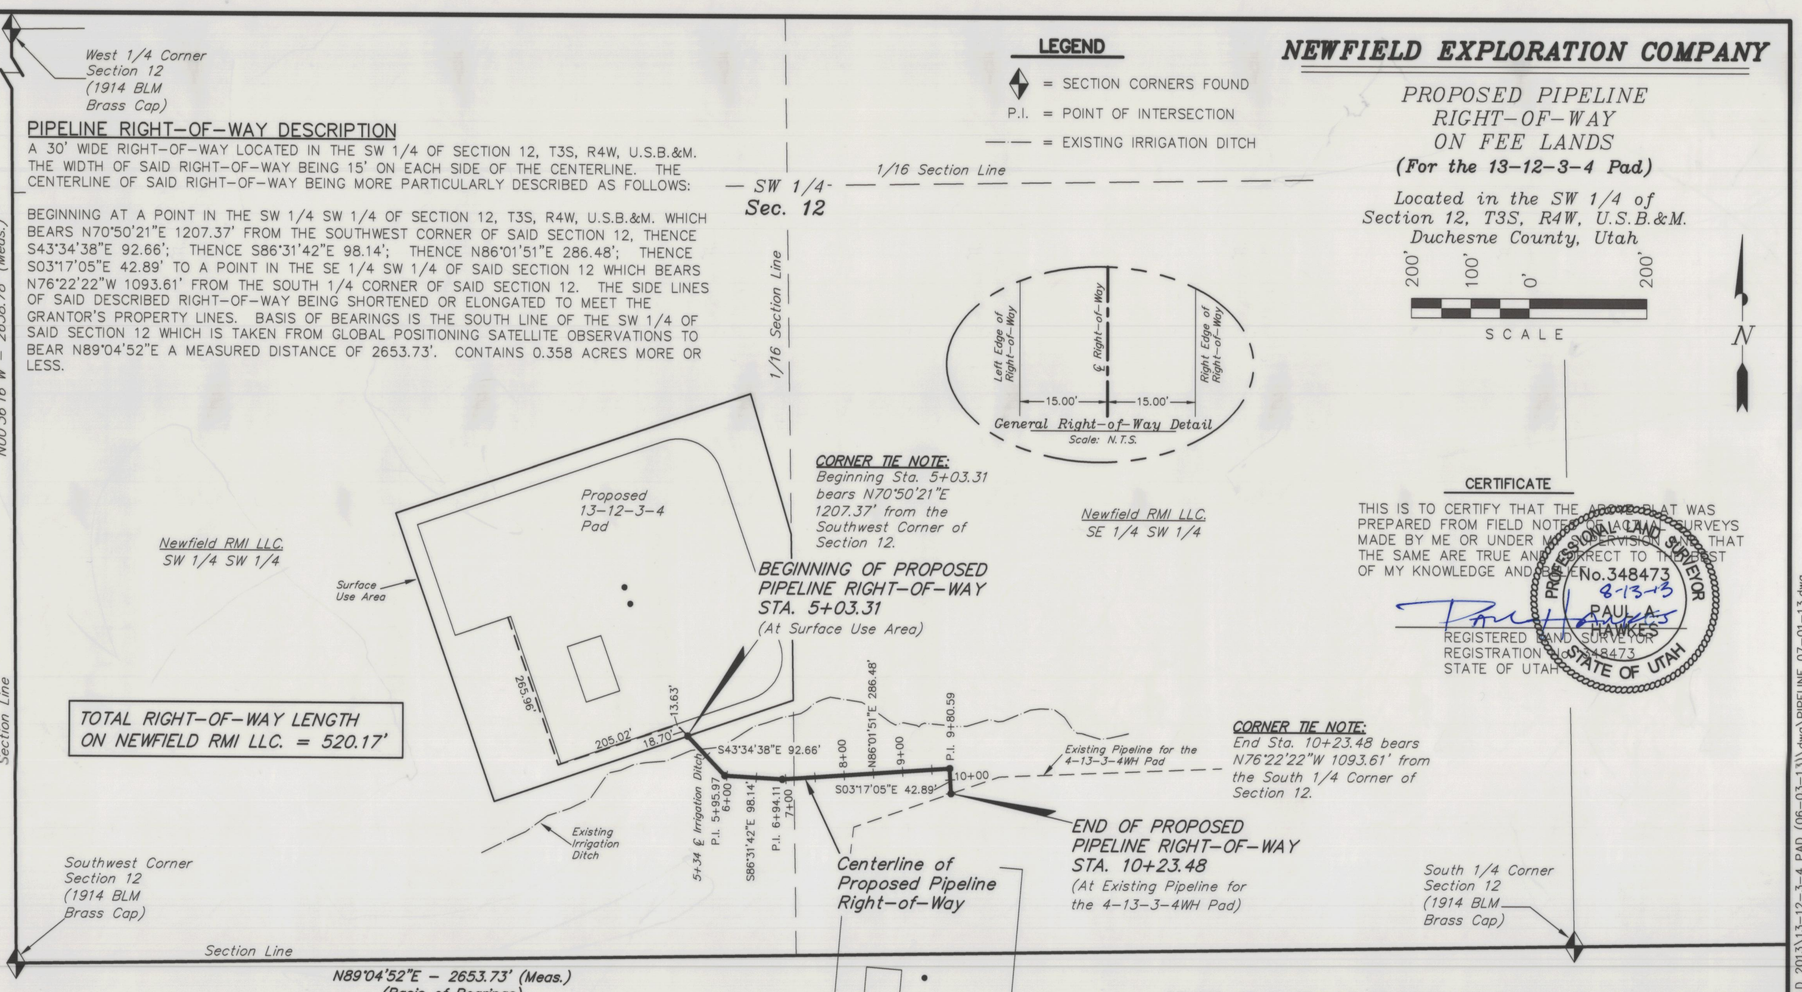

TOTAL RIGHT-OF-WAY LENGTH ON NEWFIELD RMI LLC. = 520.17'

CERTIFICATE

THIS IS TO CERTIFY THAT THE ABOVE PLAT WAS PREPARED FROM FIELD NOTES OF ACTUAL SURVEYS MADE BY ME OR UNDER MY SUPERVISION AND THAT THE SAME ARE TRUE AND CORRECT TO THE BEST OF MY KNOWLEDGE AND BELIEF.

PROFESSIONAL LAND SURVEYOR No.348473 8-13-13 PAUL A. HAWKES STATE OF UTAH

REGISTERED LAND SURVEYOR
REGISTRATION NO. 348473
STATE OF UTAH

REVISED: 07-01-13 L.C.S. RE-ROUTED THE PIPELINE, PRODUCTION FACILITY ADDED

SURVEYED BY: S.V.	Tri State Land Surveying, Inc.
DRAWN BY: L.K.	(435) 781-2501
DATE: 04-15-13	180 NORTH VERNAL AVE. – VERNAL, UTAH 84078
SCALE: 1" = 200'	
DWG #: 13-0169	

FILE: \\LEWIS\drawings\NEWFIELD 2013\13-12-3-4 PAD (06-03-13)\dwg\PIPELINE 07-01-13.dwg

County Surveyor File #2843