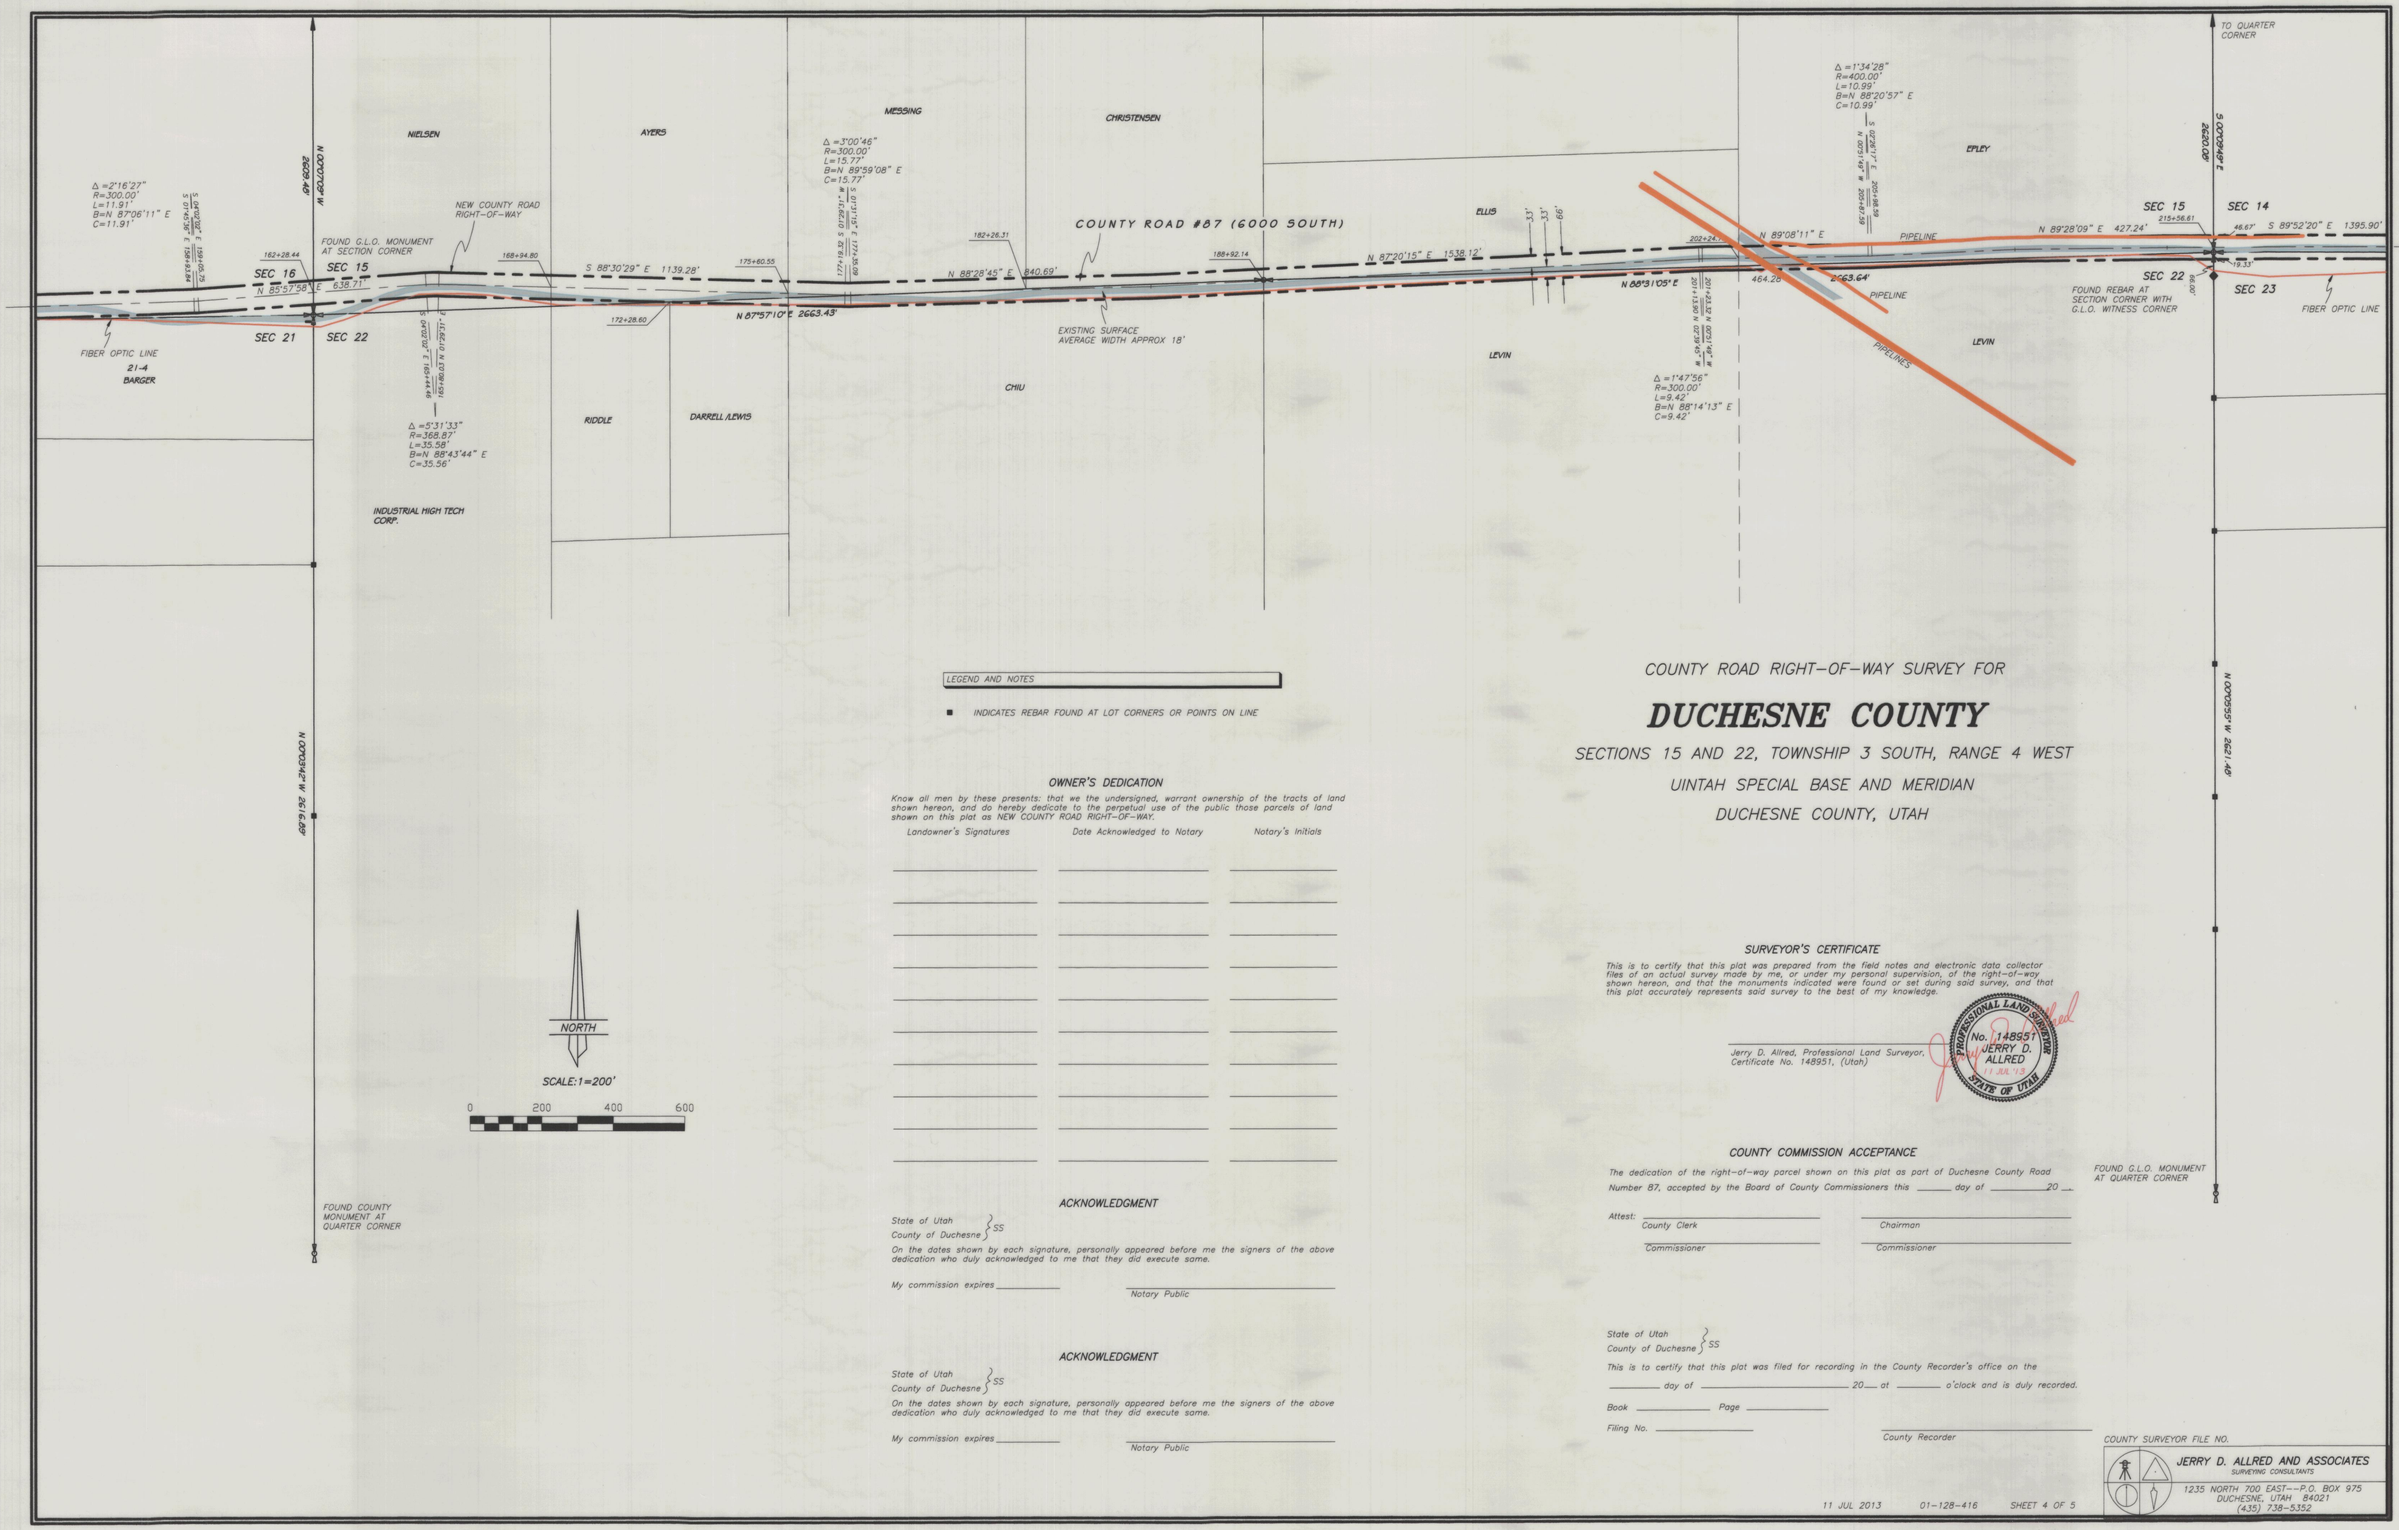


LEGEND AND NOTES

■ INDICATES REBAR FOUND AT LOT CORNERS OR POINTS ON LINE

NORTH

SCALE:1=200'

0 200 400 600

### OWNER'S DEDICATION

Know all men by these presents: that we the undersigned, warrant ownership of the tracts of land shown hereon, and do hereby dedicate to the perpetual use of the public those parcels of land shown on this plat as NEW COUNTY ROAD RIGHT-OF-WAY.

| Landowner's Signatures | Date Acknowledged to Notary | Notary's Initials |
|---|---|---|
| | | |
| | | |
| | | |
| | | |
| | | |
| | | |
| | | |
| | | |
| | | |
| | | |

### ACKNOWLEDGMENT

State of Utah }
County of Duchesne } SS

On the dates shown by each signature, personally appeared before me the signers of the above dedication who duly acknowledged to me that they did execute same.

My commission expires _____

_____
Notary Public

### ACKNOWLEDGMENT

State of Utah }
County of Duchesne } SS

On the dates shown by each signature, personally appeared before me the signers of the above dedication who duly acknowledged to me that they did execute same.

My commission expires _____

_____
Notary Public

COUNTY ROAD RIGHT-OF-WAY SURVEY FOR

# DUCHESNE COUNTY

SECTIONS 15 AND 22, TOWNSHIP 3 SOUTH, RANGE 4 WEST

UINTAH SPECIAL BASE AND MERIDIAN

DUCHESNE COUNTY, UTAH

### SURVEYOR'S CERTIFICATE

This is to certify that this plat was prepared from the field notes and electronic data collector files of an actual survey made by me, or under my personal supervision, of the right-of-way shown hereon, and that the monuments indicated were found or set during said survey, and that this plat accurately represents said survey to the best of my knowledge.

_____
Jerry D. Allred, Professional Land Surveyor, Certificate No. 148951, (Utah)

PROFESSIONAL LAND SURVEYOR No. 148951 JERRY D. ALLRED 11 JUL '13 STATE OF UTAH

### COUNTY COMMISSION ACCEPTANCE

The dedication of the right-of-way parcel shown on this plat as part of Duchesne County Road Number 87, accepted by the Board of County Commissioners this _____ day of _____ 20__.

Attest: _____
County Clerk

_____
Chairman

_____
Commissioner

_____
Commissioner

State of Utah }
County of Duchesne } SS

This is to certify that this plat was filed for recording in the County Recorder's office on the _____ day of _____ 20__ at _____ o'clock and is duly recorded.

Book _____ Page _____

Filing No. _____

_____
County Recorder

COUNTY SURVEYOR FILE NO.

JERRY D. ALLRED AND ASSOCIATES
SURVEYING CONSULTANTS
1235 NORTH 700 EAST--P.O. BOX 975
DUCHESNE, UTAH 84021
(435) 738-5352



County Surveyors File # 2883 (4 of 5)