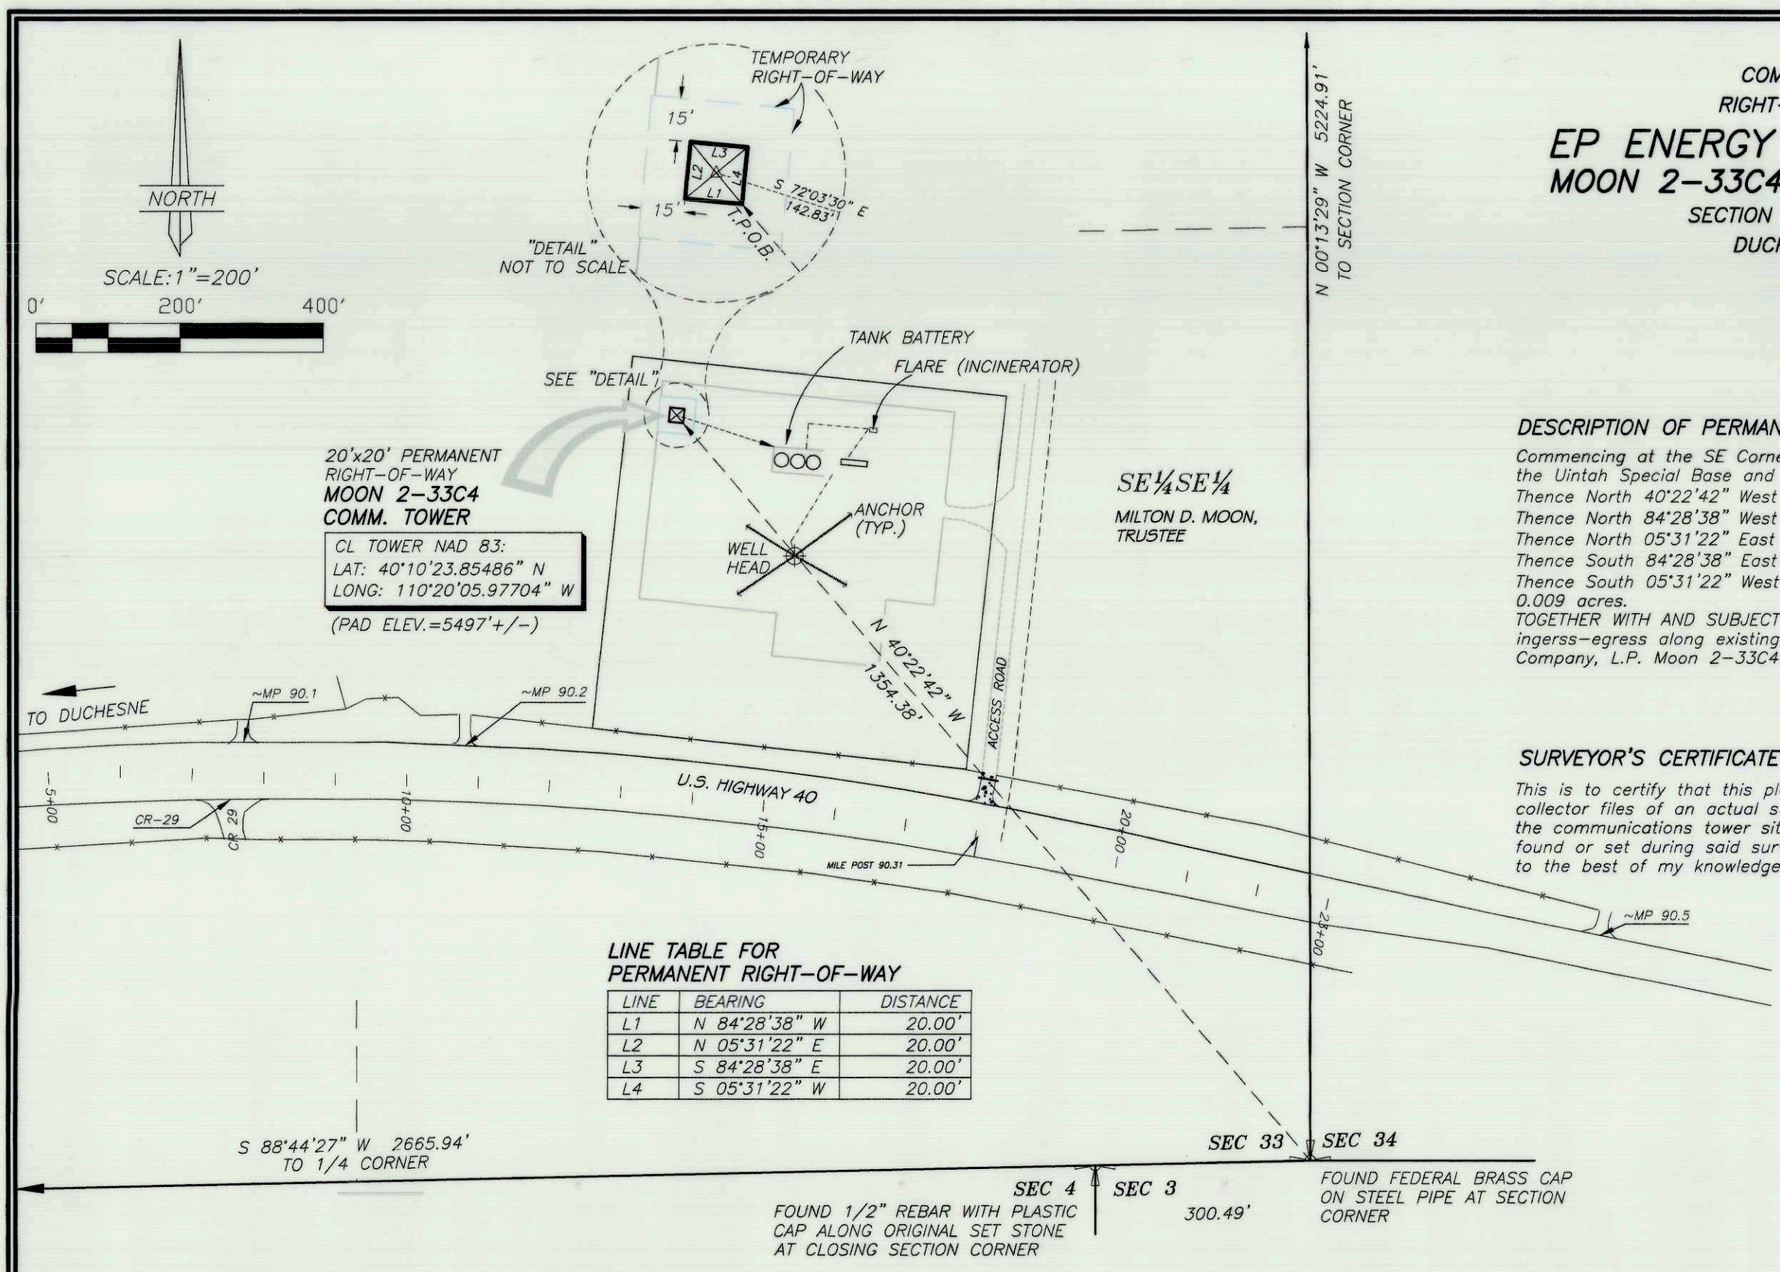

COMMUNICATIONS TOWER
RIGHT-OF-WAY SURVEY FOR

EP ENERGY E&P COMPANY, L.P.
MOON 2-33C4 COMMUNICATIONS TOWER

SECTION 33, T3S, R4W, U.S.B.&M.
DUCHESNE COUNTY, UTAH

DESCRIPTION OF PERMANENT RIGHT-OF-WAY

Commencing at the SE Corner of Section 33, Township 3 South, Range 4 West, of the Uintah Special Base and Meridian;
Thence North 40°22'42" West 1354.38 feet to the TRUE POINT OF BEGINNING;
Thence North 84°28'38" West 20.00 feet;
Thence North 05°31'22" East 20.00 feet;
Thence South 84°28'38" East 20.00 feet;
Thence South 05°31'22" West 20.00 feet to said TRUE POINT OF BEGINNING, containing 0.009 acres.
TOGETHER WITH AND SUBJECT TO an existing right-of-way for the purpose of ingerss-egress along existing roadways and through the existing EP Energy E&P Company, L.P. Moon 2-33C4 location.

SURVEYOR'S CERTIFICATE

This is to certify that this plat was prepared from the field notes and electronic data collector files of an actual survey made by me, or under my personal supervision, of the communications tower site shown hereon, and that the monuments indicated were found or set during said survey, and that this plat accurately represents said survey to the best of my knowledge.

PROFESSIONAL LAND SURVEYOR No. 376084 D. RYAN ALLRED 13 JAN '16 STATE OF UTAH

D. Ryan Allred, Professional Land Surveyor, Certificate No. 376084, (Utah)

LINE TABLE FOR PERMANENT RIGHT-OF-WAY

LINE	BEARING	DISTANCE
L1	N 84°28'38" W	20.00'
L2	N 05°31'22" E	20.00'
L3	S 84°28'38" E	20.00'
L4	S 05°31'22" W	20.00'

THIS SURVEY WAS PERFORMED USING GLOBAL POSITIONING SYSTEM PROCEDURES AND EQUIPMENT

THE BASIS OF BEARINGS IS GEODETIC NORTH DERIVED FROM G.P.S. OBSERVATIONS AT THE SECTION CORNER LOCATED AT LAT. 40°15'22.90258"N AND LONG. 110°23'21.19760"W USING THE UTAH STATE G.P.S. VIRTUAL REFERENCE STATION CONTROL NETWORK MAINTAINED AND OPERATED BY THE AUTOMATED GEOGRAPHIC REFERENCE CENTER

01-128-621 13 JAN 2016

JERRY D. ALLRED AND ASSOCIATES
SURVEYING CONSULTANTS
1235 NORTH 700 EAST--P.O. BOX 975
DUCHESNE, UTAH 84021
(435) 738-5352

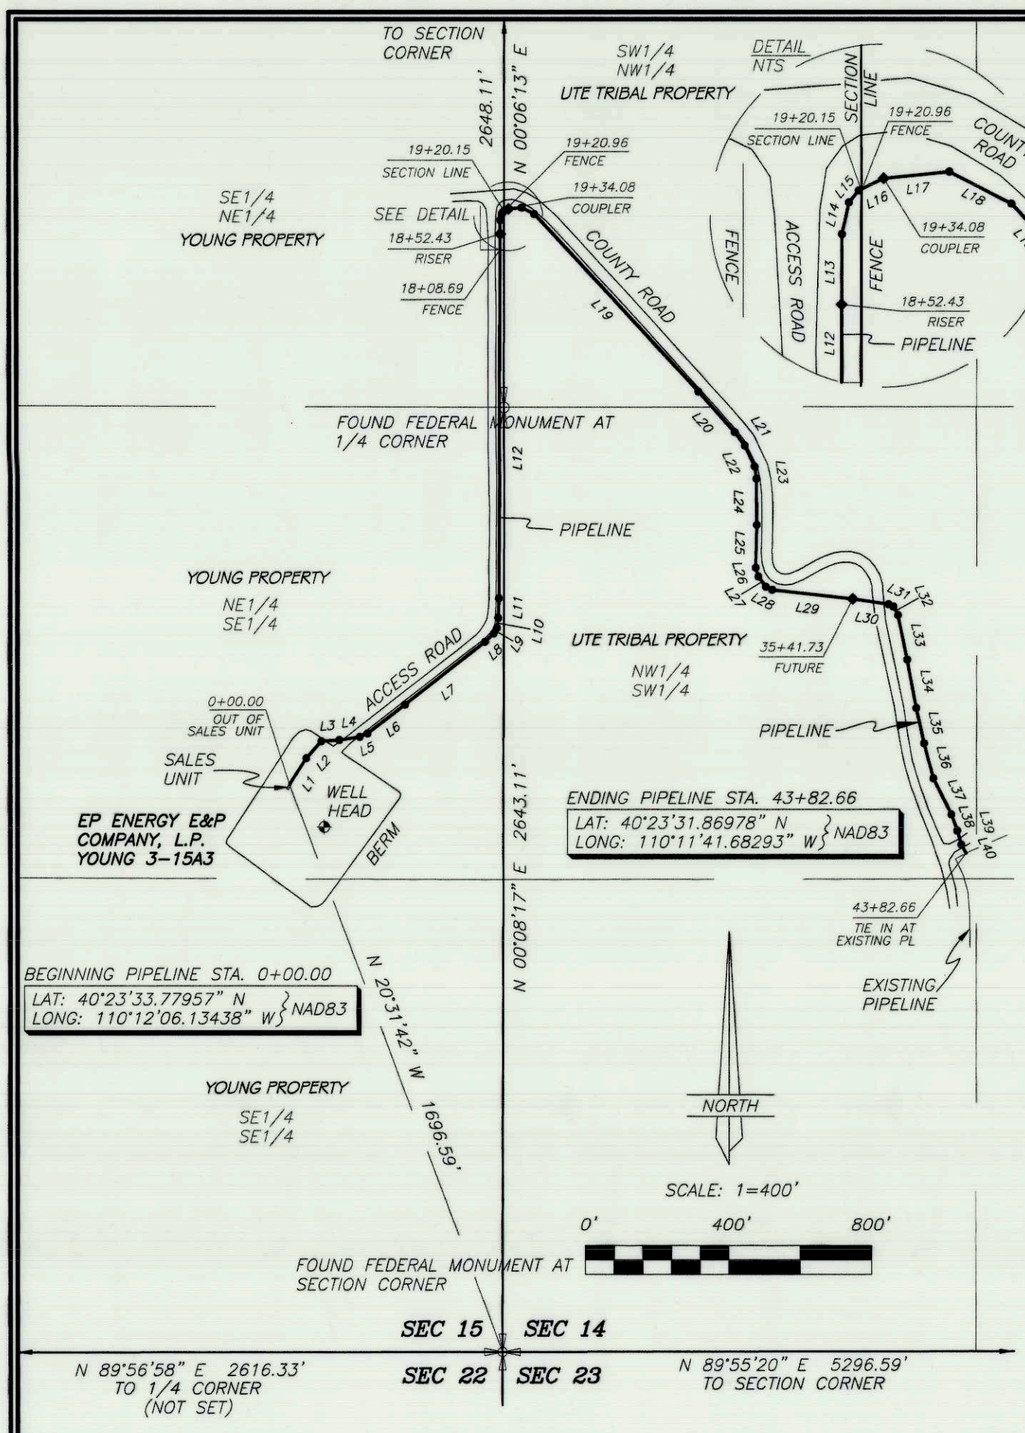

PIPELINE "AS-BUILT" SURVEY FOR

KINDER MORGAN ALTAMONT, LLC.
YOUNG 3-15A3

SECTIONS 15 & 14, T1S, R3W, U.S.B.&M.
DUCHESNE COUNTY, UTAH

LINE	BEARING	DISTANCE
L1	N 32°50'55" E	87.04'
L2	N 42°04'45" E	62.72'
L3	N 85°50'10" E	50.31'
L4	N 81°16'08" E	57.71'
L5	N 66°22'14" E	23.90'
L6	N 52°11'03" E	132.24'
L7	N 51°54'08" E	284.57'
L8	N 45°56'18" E	33.68'
L9	N 30°40'44" E	18.21'
L10	N 07°38'39" E	27.57'
L11	N 01°50'56" E	55.35'
L12	N 00°19'27" E	1019.11'
L13	N 00°12'04" E	39.31'
L14	N 12°15'09" E	18.33'
L15	N 39°12'53" E	8.52'
L16	N 64°07'42" E	15.60'
L17	N 84°11'47" E	37.01'
L18	S 62°45'09" E	39.04'
L19	S 42°46'18" E	676.58'
L20	S 41°36'54" E	153.11'

LINE	BEARING	DISTANCE
L21	S 36°27'12" E	46.34'
L22	S 24°02'30" E	63.71'
L23	S 07°19'58" E	34.62'
L24	S 00°29'50" E	128.87'
L25	S 01°24'43" W	120.13'
L26	S 16°20'46" E	25.92'
L27	S 36°34'07" E	35.62'
L28	S 63°27'47" E	20.13'
L29	S 83°35'16" E	226.48'
L30	S 81°39'35" E	101.16'
L31	S 65°00'08" E	15.30'
L32	S 27°46'18" E	27.40'
L33	S 11°40'24" E	126.70'
L34	S 10°37'59" E	137.89'
L35	S 12°21'15" E	101.66'
L36	S 15°00'40" E	100.35'
L37	S 26°22'03" E	113.43'
L38	S 20°15'23" E	48.01'
L39	S 16°01'40" E	40.67'
L40	S 28°16'55" E	28.36'

BASIS OF BEARINGS

THIS SURVEY WAS PERFORMED USING GLOBAL POSITIONING SYSTEM PROCEDURES AND EQUIPMENT

THE BASIS OF BEARINGS IS GEODETIC NORTH DERIVED FROM G.P.S. OBSERVATIONS AT THE QUARTER CORNER LOCATED AT LAT. 40°23'18.20359"N AND LONG. 110°10'15.86470"W USING THE UTAH STATE G.P.S. VIRTUAL REFERENCE STATION CONTROL NETWORK MAINTAINED AND OPERATED BY THE AUTOMATED GEOGRAPHIC REFERENCE CENTER

SURVEYOR'S CERTIFICATE

I, D. RYAN ALLRED, DUCHESNE COUNTY, UTAH, DO HEREBY CERTIFY THAT I AM A PROFESSIONAL LAND SURVEYOR AND THAT I HOLD CERTIFICATE NUMBER 376084 AS PRESCRIBED BY THE STATE OF UTAH. I FURTHER CERTIFY THAT THIS PLAT WAS PREPARED FROM THE FIELD NOTES AND ELECTRONIC DATA COLLECTOR FILES OF AN ACTUAL SURVEY MADE BY ME OR UNDER MY PERSONAL SUPERVISION AND THAT THE MONUMENTS INDICATED WERE FOUND OR SET DURING SAID SURVEY, AND THAT THIS PLAT ACCURATELY REPRESENTS SAID SURVEY TO THE BEST OF MY KNOWLEDGE AND BELIEF.

NOTE:
DATA USED FOR THIS AS-BUILT WAS OBTAINED BY THE CONTRACTOR, USING A METROTECH 850 PIPE LOCATOR IN ORDER TO VERIFY LOCATION AND DEPTH.

PROFESSIONAL LAND SURVEYOR No. 376084 D. RYAN ALLRED 12 MAY '16 STATE OF UTAH

D. Ryan Allred, Professional Land Surveyor, Certificate 376084 (Utah)

12 MAY 2016 12-121-337

JERRY D. ALLRED AND ASSOCIATES
SURVEYING CONSULTANTS
1235 NORTH 700 EAST--P.O. BOX 975
DUCHESNE, UTAH 84021
(435) 738-5352

County Surveyor's File # 3433