DRAWING NUMBER

DRAWING NUMBER 4353

SAFCO PRODUCTS • NEW HOPE, MINNESOTA
REORDER BY PART NUMBER 6551

RIGHT-OF-WAY SURVEY FOR

KINDER MORGAN

EP ENERGY 12-07-08-C4 CONNECTOR

SECTION 12, TOWNSHIP 3 SOUTH, RANGE 5 WEST
UINTAH SPECIAL BASE & MERIDIAN
DUCHESNE COUNTY, UTAH

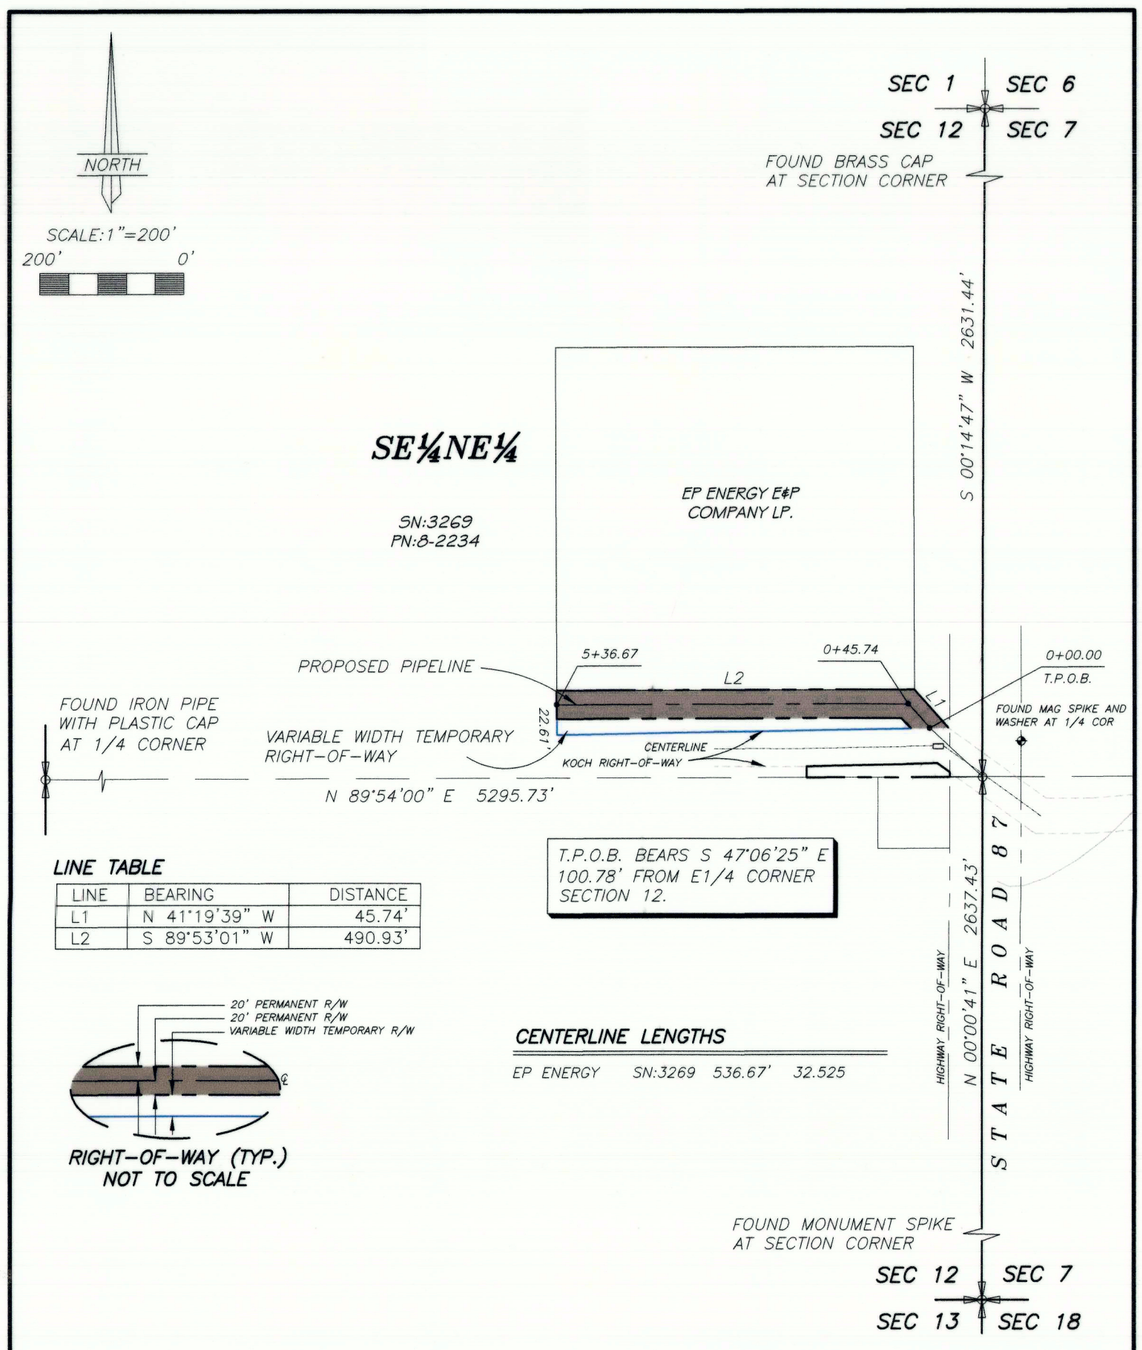

LINE TABLE

LINE	BEARING	DISTANCE
L1	N 41°19'39" W	45.74'
L2	S 89°53'01" W	490.93'

CENTERLINE LENGTHS

EP ENERGY	SN:3269	536.67'	32.525

DESCRIPTION OF RIGHT-OF-WAY

A 40 feet wide right-of-way over portions of Section 12, Township 3 South, Range 5 West, Uintah Special Base and Meridian, the width being 20 feet on each side of the following described centerline.
Commencing at the East 1/4 Corner of said Section 12;
Thence North 47°06'25" West 100.78 feet to the TRUE POINT OF BEGINNING, which is on the North line of an existing pipeline right-of-way;
Thence North 41°19'39" West 45.74 feet;
Thence South 89°53'01" West 490.93 feet to the point of TERMINUS. Said described centerline being 536.67 feet in length, with the sidelines being shortened or elongated to intersect said existing right-of-way lines.

BASIS OF BEARINGS

THIS SURVEY WAS PERFORMED USING GLOBAL POSITIONING SYSTEM PROCEDURES AND EQUIPMENT

THE BASIS OF BEARINGS IS GEODETIC NORTH DERIVED FROM G.P.S. OBSERVATIONS AT THE SECTION CORNER LOCATED AT LAT. 40°15'22.90258"N AND LONG. 110°23'21.19760"W USING THE UTAH STATE G.P.S. VIRTUAL REFERENCE STATION CONTROL NETWORK MAINTAINED AND OPERATED BY THE AUTOMATED GEOGRAPHIC REFERENCE CENTER

SURVEYOR'S CERTIFICATE

I, D. RYAN ALLRED, DUCHESNE COUNTY, UTAH, DO HEREBY CERTIFY THAT I AM A PROFESSIONAL LAND SURVEYOR AND THAT I HOLD CERTIFICATE NUMBER 376084 AS PRESCRIBED BY THE STATE OF UTAH. I FURTHER CERTIFY THAT THIS PLAT WAS PREPARED FROM THE FIELD NOTES AND ELECTRONIC DATA COLLECTOR FILES OF AN ACTUAL SURVEY MADE BY ME OR UNDER MY PERSONAL SUPERVISION AND THAT THE MONUMENTS INDICATED WERE FOUND OR SET DURING SAID SURVEY, AND THAT THIS PLAT ACCURATELY REPRESENTS SAID SURVEY TO THE BEST OF MY KNOWLEDGE AND BELIEF.

PROFESSIONAL LAND SURVEYOR No. 376084 D. RYAN ALLRED 25 JAN '19 STATE OF UTAH

D. Ryan Allred, Professional Land Surveyor, Certificate No. 376084, (Utah)

COUNTY SURVEYOR'S FILE # 4353

JERRY D. ALLRED & ASSOCIATES, INC.
SURVEYING CONSULTANTS
1235 NORTH 700 EAST--P.O. BOX 975
DUCHESNE, UTAH 84021
(435) 738-5352

25 JAN 2019 12-121-512

RIGHT-OF-WAY SURVEY FOR

KINDER MORGAN

GOERGAN 9-13-14 C5 RIGHT-OF-WAY

SECTION 18, TOWNSHIP 3 SOUTH, RANGE 4 WEST
UINTAH SPECIAL BASE & MERIDIAN
DUCHESNE COUNTY, UTAH

DESCRIPTION OF RIGHT-OF-WAY

A 40 feet wide right-of-way over portions of Section 18, Township 2 South, Range 4 West, Uintah Special Base and Meridian, the widths being 20 feet on each side of the following described centerline;
Commencing at the West 1/4 Corner of said Section 18;
Thence South 87°06'49" East 1985.18 feet to the TRUE POINT OF BEGINNING which is on the West line of Lot 18-19 Uintahview Ranches;
Thence North 00°34'02" East 102.84 feet more or less to the point of terminus which is on the North line of said Lot 18-19. Said described right-of-way being 102.84 feet in length with the sidelines being shortened or elongated to intersect said Lot lines.

BASIS OF BEARINGS

THIS SURVEY WAS PERFORMED USING GLOBAL POSITIONING SYSTEM PROCEDURES AND EQUIPMENT

THE BASIS OF BEARINGS IS GEODETIC NORTH DERIVED FROM G.P.S. OBSERVATIONS AT THE SECTION CORNER LOCATED AT LAT. 40°15'22.90258"N AND LONG. 110°23'21.19760"W USING THE UTAH STATE G.P.S. VIRTUAL REFERENCE STATION CONTROL NETWORK MAINTAINED AND OPERATED BY THE AUTOMATED GEOGRAPHIC REFERENCE CENTER

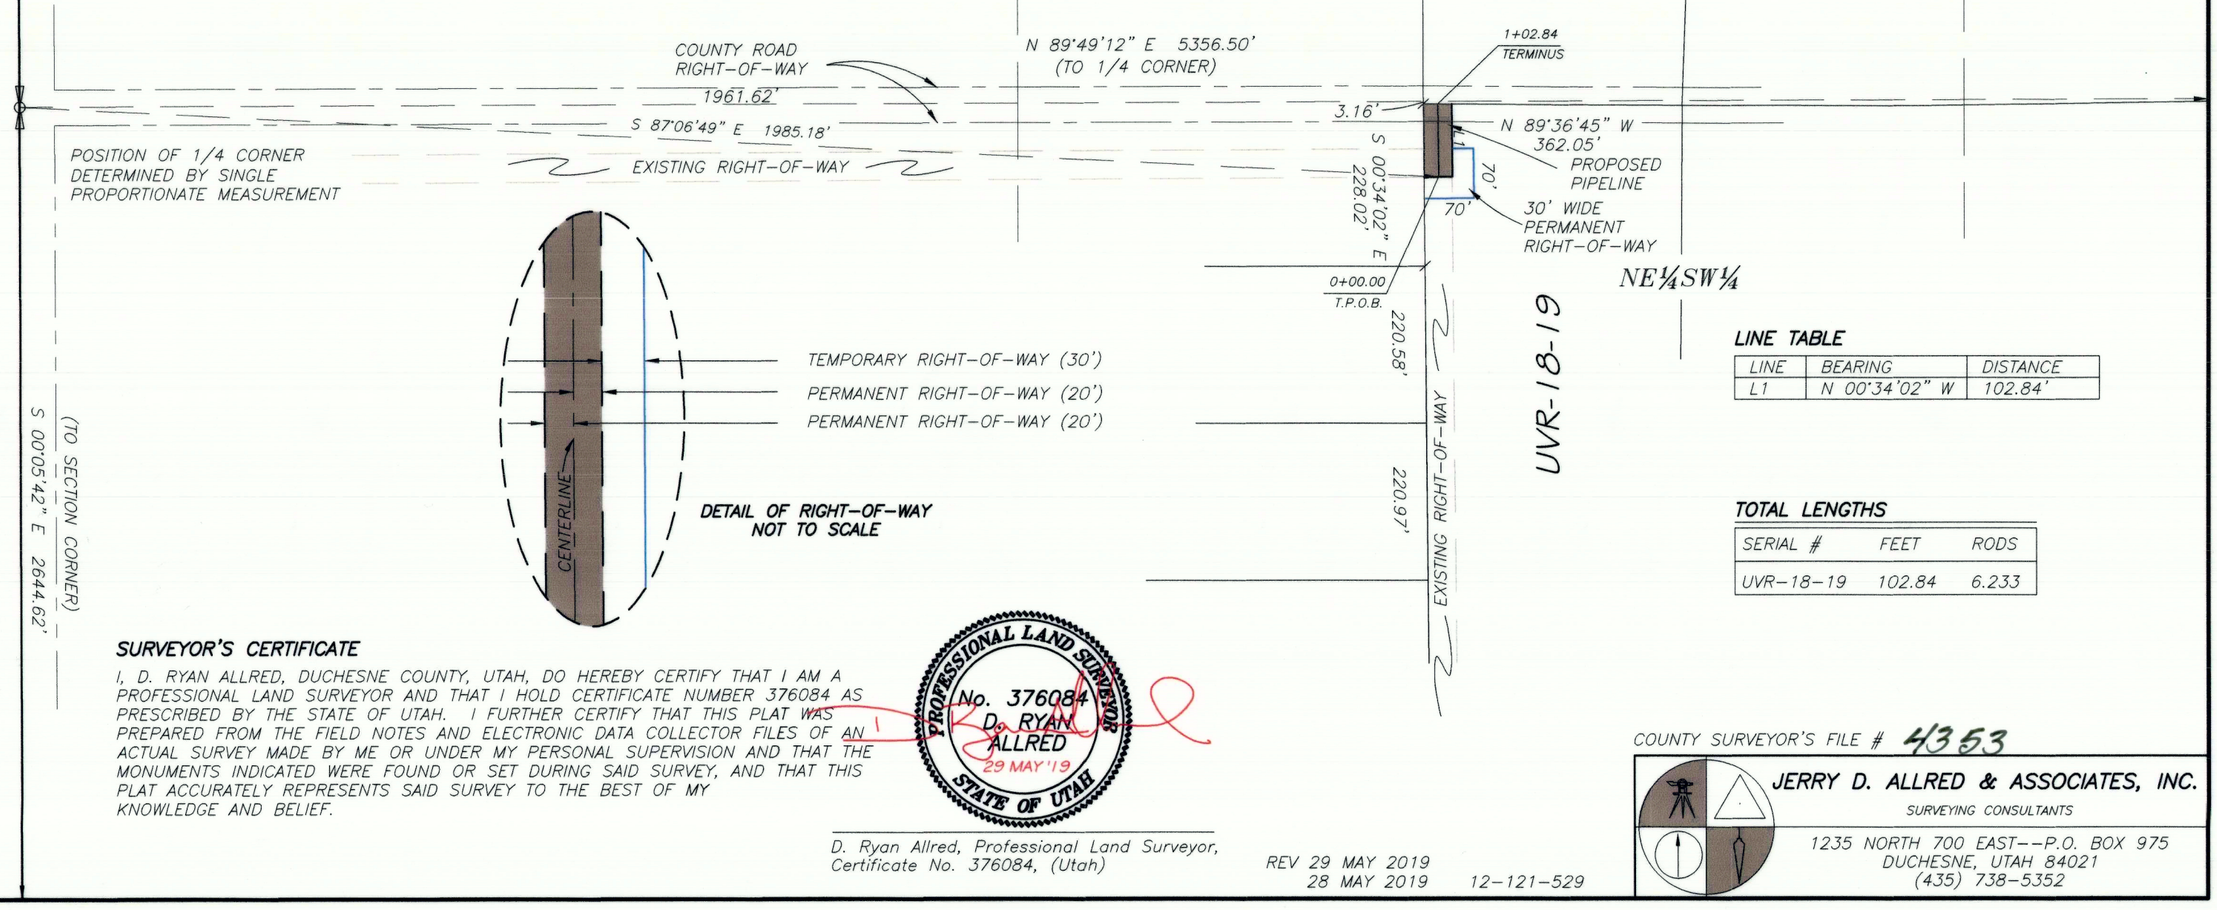

LINE TABLE

LINE	BEARING	DISTANCE
L1	N 00°34'02" W	102.84'

TOTAL LENGTHS

SERIAL #	FEET	RODS
UVR-18-19	102.84	6.233

SURVEYOR'S CERTIFICATE

I, D. RYAN ALLRED, DUCHESNE COUNTY, UTAH, DO HEREBY CERTIFY THAT I AM A PROFESSIONAL LAND SURVEYOR AND THAT I HOLD CERTIFICATE NUMBER 376084 AS PRESCRIBED BY THE STATE OF UTAH. I FURTHER CERTIFY THAT THIS PLAT WAS PREPARED FROM THE FIELD NOTES AND ELECTRONIC DATA COLLECTOR FILES OF AN ACTUAL SURVEY MADE BY ME OR UNDER MY PERSONAL SUPERVISION AND THAT THE MONUMENTS INDICATED WERE FOUND OR SET DURING SAID SURVEY, AND THAT THIS PLAT ACCURATELY REPRESENTS SAID SURVEY TO THE BEST OF MY KNOWLEDGE AND BELIEF.

PROFESSIONAL LAND SURVEYOR No. 376084 D. RYAN ALLRED 29 MAY '19 STATE OF UTAH

D. Ryan Allred, Professional Land Surveyor, Certificate No. 376084, (Utah)

REV 29 MAY 2019
28 MAY 2019 12-121-529

COUNTY SURVEYOR'S FILE # 4353

JERRY D. ALLRED & ASSOCIATES, INC.
SURVEYING CONSULTANTS
1235 NORTH 700 EAST--P.O. BOX 975
DUCHESNE, UTAH 84021
(435) 738-5352