DRAWING NUMBER

DRAWING NUMBER 4357

SAFCO PRODUCTS • NEW HOPE, MINNESOTA
REORDER BY PART NUMBER 6551

RIGHT-OF-WAY SURVEY FOR

KINDER MORGAN

GOLINSKI ACCESS ROAD

SECTION 30, TOWNSHIP 2 SOUTH, RANGE 4 WEST
UINTAH SPECIAL BASE AND MERIDIAN
DUCHESNE COUNTY, UTAH

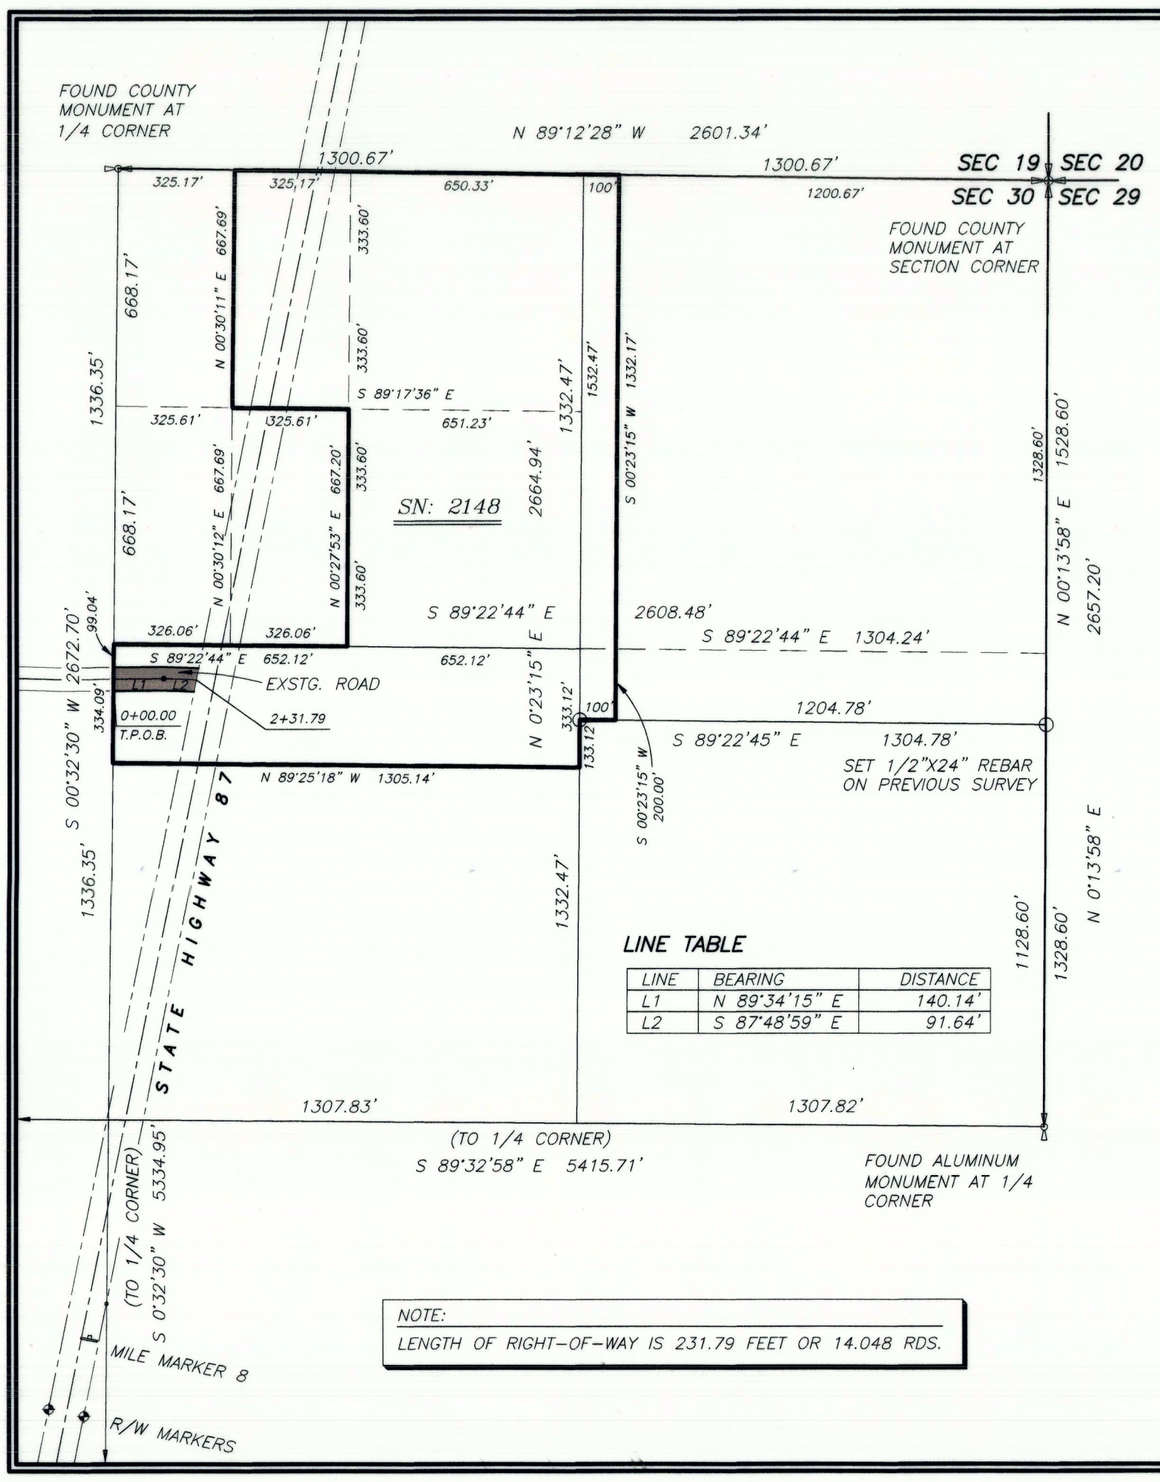

NORTH

SCALE: 1"=400'
0' 400' 800'

LINE TABLE

LINE	BEARING	DISTANCE
L1	N 89°34'15" E	140.14'
L2	S 87°48'59" E	91.64'

DESCR4IPTION OF RIGHT-OF-WAY

A 66 feet wide right-of-way over portions of Section 30, Township 2 South, Range 4 West of the Uintah Special Base and Meridian, being 33 feet on each side of the following described centerline;
Commencing at the North 1/4 Corner of said Section 30'
Thence South 00°32'30" West 1435.39 feet along the center section line to the TRUE POINT OF BEGINNING which is on the centerline of an existing road;
Thence North 89°34'15" East 140.14 feet along said centerline;
Thence South 87°48'59" East 91.64 feet along said centerline to the West right-of-way line of U.S. Highway 87. Said described centerline being 231.79 feet in length, with the sidelines being shortened or elongated to intersect said Center Section line and said Highway right-of-way line. Said described right-of-way being subject to any existing encumbrances, rights-of-way, or easements.

SURVEYOR'S CERTIFICATE

I, D. RYAN ALLRED, DUCHESNE COUNTY, UTAH, DO HEREBY CERTIFY THAT I AM A PROFESSIONAL LAND SURVEYOR AND THAT I HOLD CERTIFICATE NUMBER 376084 AS PRESCRIBED BY THE STATE OF UTAH. I FURTHER CERTIFY THAT THIS PLAT WAS PREPARED FROM THE FIELD NOTES AND ELECTRONIC DATA COLLECTOR FILES OF AN ACTUAL SURVEY MADE BY ME OR UNDER MY PERSONAL SUPERVISION AND THAT THE MONUMENTS INDICATED WERE FOUND OR SET DURING SAID SURVEY, AND THAT THIS PLAT ACCURATELY REPRESENTS SAID SURVEY TO THE BEST OF MY KNOWLEDGE AND BELIEF.

PROFESSIONAL LAND SURVEYOR No. 376084 D. RYAN ALLRED 8 JUL '17 STATE OF UTAH

D. Ryan Allred, Professional Land Surveyor, Certificate No. 376084, (Utah)

THIS SURVEY WAS PERFORMED USING GLOBAL POSITIONING SYSTEM PROCEDURES AND EQUIPMENT

THE BASIS OF BEARINGS IS GEODETIC NORTH DERIVED FROM G.P.S. OBSERVATIONS AT THE SECTION CORNER LOCATED AT LAT. 40°15'22.90258"N AND LONG. 110°23'21.19760"W USING THE UTAH STATE G.P.S. VIRTUAL REFERENCE STATION CONTROL NETWORK MAINTAINED AND OPERATED BY THE AUTOMATED GEOGRAPHIC REFERENCE CENTER

NOTE:
LENGTH OF RIGHT-OF-WAY IS 231.79 FEET OR 14.048 RDS.

8 JUL 2017 12-121-400

JERRY D. ALLRED & ASSOCIATES, INC.
SURVEYING CONSULTANTS
1235 NORTH 700 EAST--P.O. BOX 975
DUCHESNE, UTAH 84021
(435) 738-5352

RIGHT-OF-WAY SURVEY FOR

KINDER MORGAN

BULLOCK 4-17C4

SECTION 17, TOWNSHIP 3 SOUTH, RANGE 4 WEST
UINTAH SPECIAL BASE & MERIDIAN
DUCHESNE COUNTY, UTAH

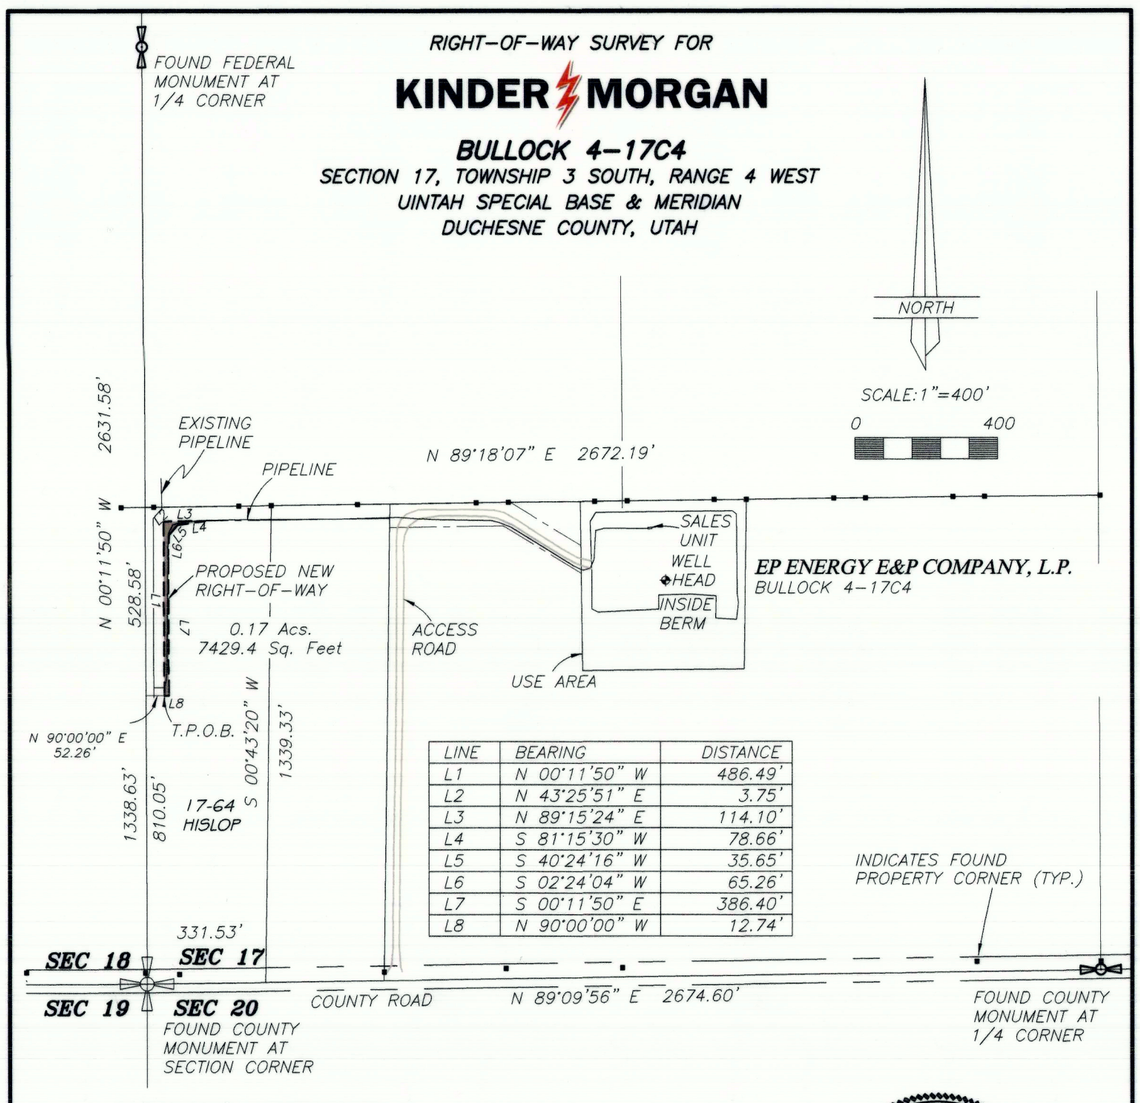

NORTH

SCALE: 1"=400'
0 400

LINE	BEARING	DISTANCE
L1	N 00°11'50" W	486.49'
L2	N 43°25'51" E	3.75'
L3	N 89°15'24" E	114.10'
L4	S 81°15'30" W	78.66'
L5	S 40°24'16" W	35.65'
L6	S 02°24'04" W	65.26'
L7	S 00°11'50" E	386.40'
L8	N 90°00'00" W	12.74'

SURVEYOR'S CERTIFICATE

I, D. RYAN ALLRED, DUCHESNE COUNTY, UTAH, DO HEREBY CERTIFY THAT I AM A PROFESSIONAL LAND SURVEYOR AND THAT I HOLD CERTIFICATE NUMBER 376084 AS PRESCRIBED BY THE STATE OF UTAH. I FURTHER CERTIFY THAT THIS PLAT WAS PREPARED FROM THE FIELD NOTES AND ELECTRONIC DATA COLLECTOR FILES OF AN ACTUAL SURVEY MADE BY ME OR UNDER MY PERSONAL SUPERVISION AND THAT THE MONUMENTS INDICATED WERE FOUND OR SET DURING SAID SURVEY, AND THAT THIS PLAT ACCURATELY REPRESENTS SAID SURVEY TO THE BEST OF MY KNOWLEDGE AND BELIEF.

PROFESSIONAL LAND SURVEYOR No. 376084 D. RYAN ALLRED 14 NOV '17 STATE OF UTAH

D. Ryan Allred, Professional Land Surveyor, Certificate No. 376084, (Utah)

PAGE 1 OF 2

14 NOV 2017 12-121-430

JERRY D. ALLRED & ASSOCIATES, INC.
SURVEYING CONSULTANTS
1235 NORTH 700 EAST--P.O. BOX 975
DUCHESNE, UTAH 84021
(435) 738-5352

RIGHT-OF-WAY SURVEY FOR

KINDER MORGAN

BULLOCK 4-17C4

SECTION 17, TOWNSHIP 3 SOUTH, RANGE 4 WEST
UINTAH SPECIAL BASE & MERIDIAN
DUCHESNE COUNTY, UTAH

DESCRIPTION OF RIGHT-OF-WAY

A right-of-way over portions of Section 17, Township 3 South, Range 4 West, of the Uintah Special Base and Meridian, being further described as follows;
Commencing at the SW Corner of said Section 17;
Thence North 00°11'50" West 810.05 feet along the West line of the SW1/4 of the SW1/4 of said Section 17;
Thence North 90°00;00" East 52.26 feet to the TRUE POINT OF BEGINNING;
Thence North 00°11'50" West 486.49 feet parallel with said West line;
Thence North 43°25'51" East 3.75 feet;
Thence North 89°15'24" East 114.10 feet;
Thence South 81°15'30" West 78.66 feet;
Thence South 40°24'16" West 35.65 feet;
Thence South 02°24'04" West 65.26 feet;
Thence South 00°11'50" East 386.40 feet parallel with said West line;
Thence North 90°00'00" West 12.74 feet to said TRUE POINT OF BEGINNING, containing 0.171 acres.

BASIS OF BEARINGS

THIS SURVEY WAS PERFORMED USING GLOBAL POSITIONING SYSTEM PROCEDURES AND EQUIPMENT

THE BASIS OF BEARINGS IS GEODETIC NORTH DERIVED FROM G.P.S. OBSERVATIONS AT THE SECTION CORNER LOCATED AT LAT. 40°15'22.90258"N AND LONG. 110°23'21.19760"W USING THE UTAH STATE G.P.S. VIRTUAL REFERENCE STATION CONTROL NETWORK MAINTAINED AND OPERATED BY THE AUTOMATED GEOGRAPHIC REFERENCE CENTER

SURVEYOR'S CERTIFICATE

I, D. RYAN ALLRED, DUCHESNE COUNTY, UTAH, DO HEREBY CERTIFY THAT I AM A PROFESSIONAL LAND SURVEYOR AND THAT I HOLD CERTIFICATE NUMBER 376084 AS PRESCRIBED BY THE STATE OF UTAH. I FURTHER CERTIFY THAT THIS PLAT WAS PREPARED FROM THE FIELD NOTES AND ELECTRONIC DATA COLLECTOR FILES OF AN ACTUAL SURVEY MADE BY ME OR UNDER MY PERSONAL SUPERVISION AND THAT THE MONUMENTS INDICATED WERE FOUND OR SET DURING SAID SURVEY, AND THAT THIS PLAT ACCURATELY REPRESENTS SAID SURVEY TO THE BEST OF MY KNOWLEDGE AND BELIEF.

PROFESSIONAL LAND SURVEYOR No. 376084 D. RYAN ALLRED 14 NOV '17 STATE OF UTAH

D. Ryan Allred, Professional Land Surveyor, Certificate No. 376084, (Utah)

PAGE 2 OF 2

14 NOV 2017 12-121-430

JERRY D. ALLRED & ASSOCIATES, INC.
SURVEYING CONSULTANTS
1235 NORTH 700 EAST--P.O. BOX 975
DUCHESNE, UTAH 84021
(435) 738-5352

County Surveyor's File # 4357