T3S, R6W, U.S.B.&M.

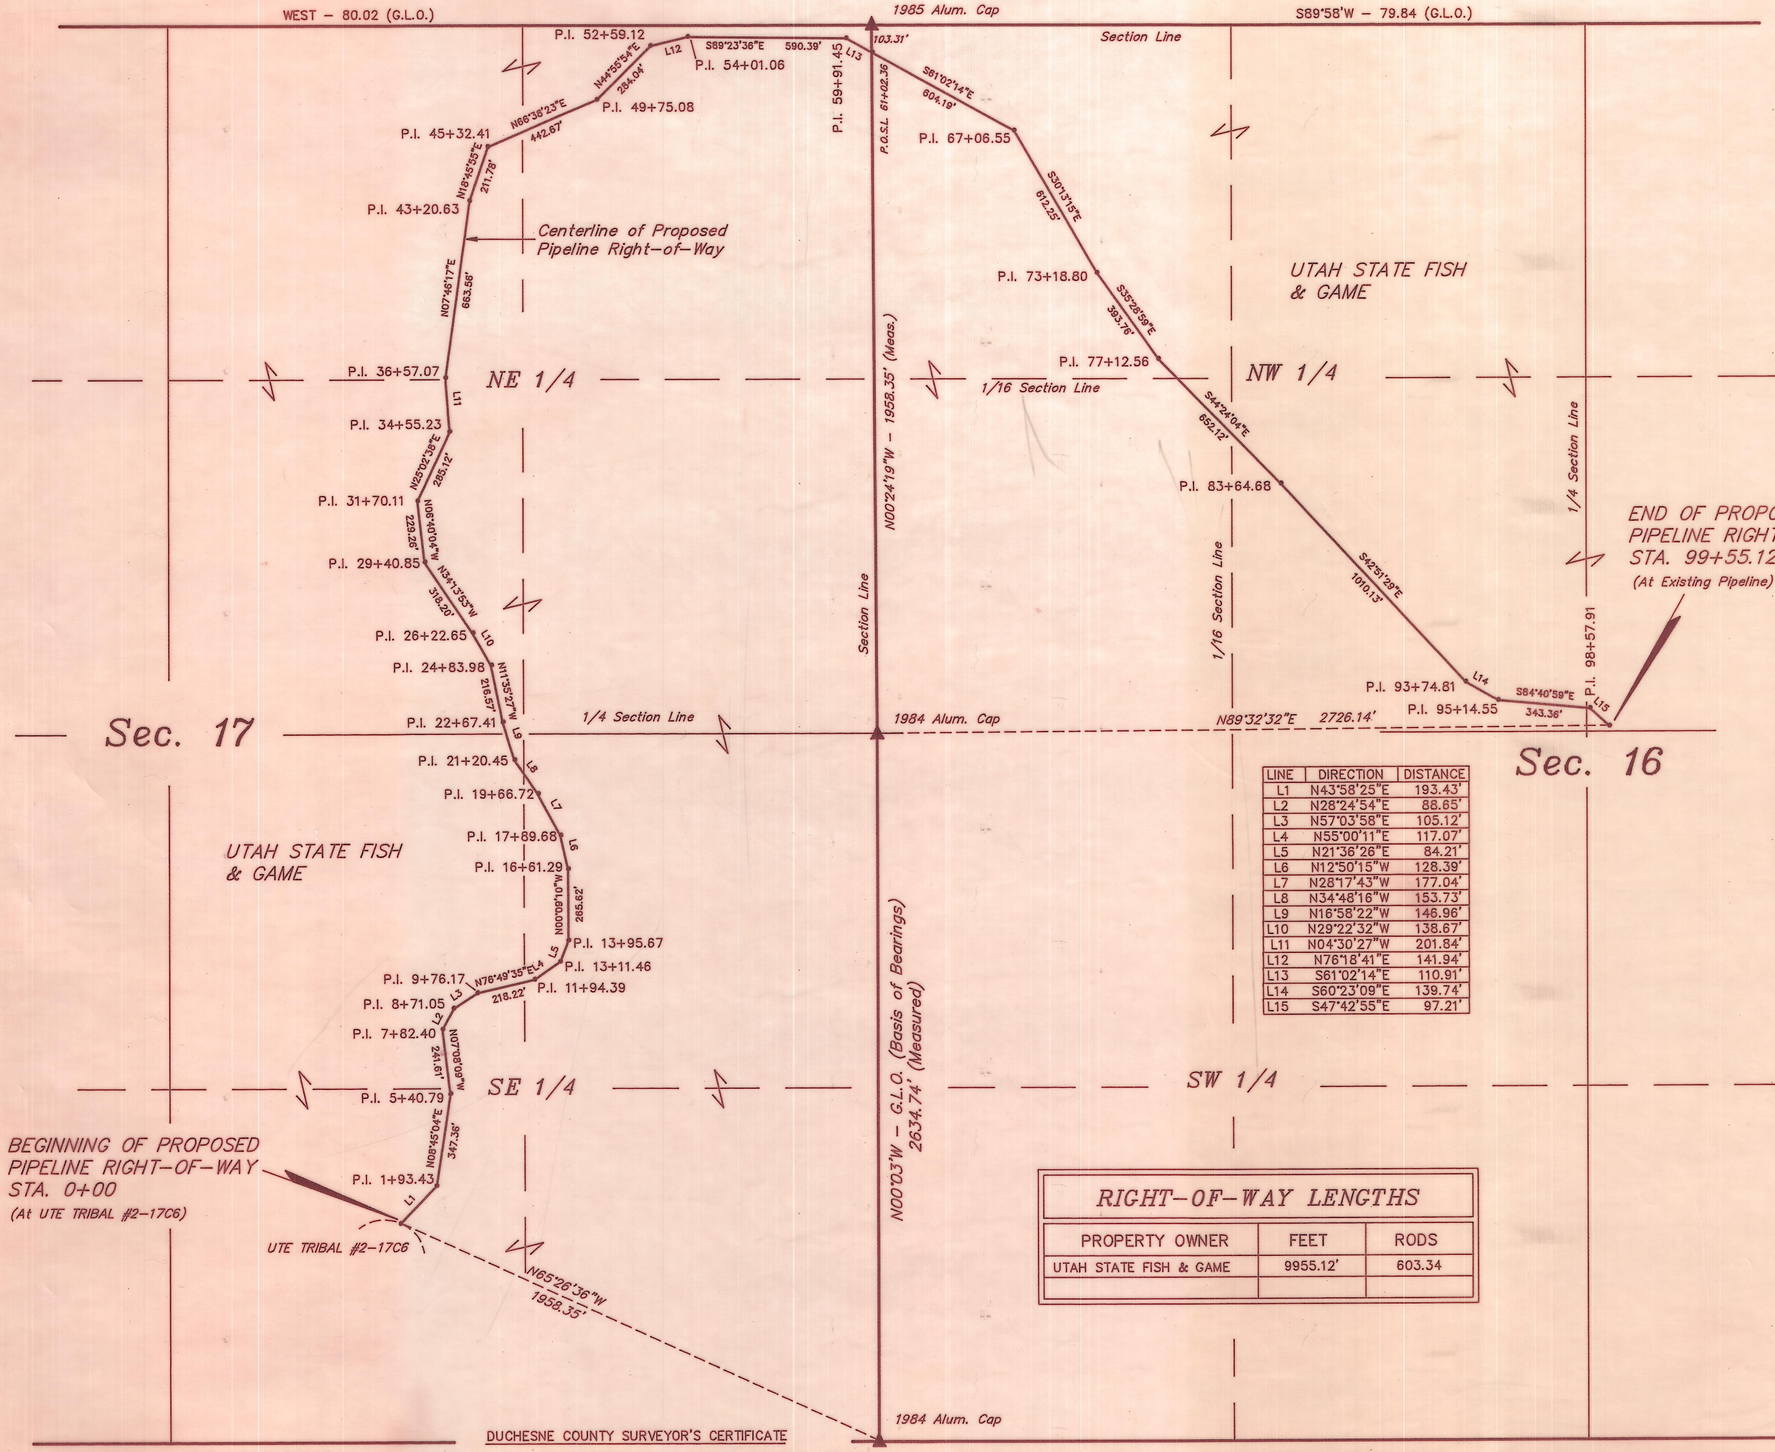

LINE	DIRECTION	DISTANCE
L1	N43°58'25"E	193.43'
L2	N28°24'54"E	88.65'
L3	N57°03'58"E	105.12'
L4	N55°00'11"E	117.07'
L5	N21°36'26"E	84.21'
L6	N12°50'15"W	128.39'
L7	N28°17'43"W	177.04'
L8	N34°48'16"W	153.73'
L9	N16°58'22"W	146.96'
L10	N29°22'32"W	138.67'
L11	N04°30'27"W	201.84'
L12	N76°18'41"E	141.94'
L13	S61°02'14"E	110.91'
L14	S60°23'09"E	139.74'
L15	S47°42'55"E	97.21'

RIGHT-OF-WAY LENGTHS		
PROPERTY OWNER	FEET	RODS
UTAH STATE FISH & GAME	9955.12'	603.34

▲ = SECTION CORNERS LOCATED.

DUCHESNE COUNTY SURVEYOR'S CERTIFICATE

THE DUCHESNE COUNTY SURVEYOR, HAS CHECKED THIS PLAT FOR FORM AND ADHERANCE TO THE STATE OF UTAH REQUIREMENTS FOR ITEMS TO BE ON A SURVEYOR'S PLAT FOR RECORDING WITH THE COUNTY SURVEYORS OFFICE, ON THIS _____ DAY OF_____, 1995.

DUCHESNE COUNTY SURVEYOR

FILE NO.____FEE PAID $____AT THE REQUEST OF UINTAH ENGINEERING AND LAND SURVEYING, THIS____DAY OF_____, 1995.

COASTAL OIL & GAS CORP.

PROPOSED WATER DISPOSAL PIPELINE RIGHT-OF-WAY

(FROM UTE TRIBAL #2-17C6)

LOCATED IN
SECTIONS 16 & 17, T3S, R6W, U.S.B.&M.
DUCHESNE COUNTY, UTAH

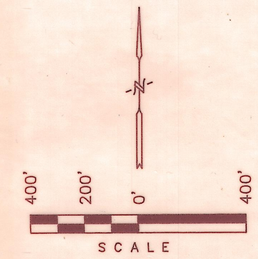

PIPELINE RIGHT-OF-WAY DESCRIPTION

A 33' WIDE RIGHT-OF-WAY 16.5' ON EACH SIDE OF THE FOLLOWING DESCRIBED CENTERLINE.

BEGINNING AT A POINT IN THE SOUTHEAST 1/4 OF SECTION 17, T3S, R6W, U.S.B.&M. WHICH BEARS N65°26'36"W 1958.35' FROM THE SOUTHEAST CORNER OF SAID SECTION 17; THENCE N43°58'25"E 193.43'; THENCE N08°45'04"E 347.36'; THENCE N07°08'09"W 241.61'; THENCE N28°24'54"E 88.65'; THENCE N57°03'58"E 105.12'; THENCE N76°49'35"E 218.22'; THENCE N55°00'11"E 117.07'; THENCE N21°36'26"E 84.21'; THENCE N00°09'10"W 265.62'; THENCE N12°50'15"W 128.39'; THENCE N28°17'43"W 177.04'; THENCE N34°48'16"W 153.73'; THENCE N16°58'22"W 146.96'; THENCE N11°35'27"W 216.57'; THENCE N29°22'32"W 138.67'; THENCE N34°13'53"W 318.20'; THENCE N06°40'04"W 229.26'; THENCE N25°02'38"E 285.12'; THENCE N04°30'27"W 201.84'; THENCE N07°46'17"E 663.56'; THENCE N18°45'55"E 211.78'; THENCE N66°38'23"E 442.67'; THENCE N44°55'54"E 284.04'; THENCE N76°18'41"E 141.94'; THENCE S89°23'36"E 590.39'; THENCE S61°02'14"E 110.91' TO A POINT ON THE WEST LINE OF SECTION 16, T3S, R6W, U.S.B.&M. WHICH BEARS S00°24'19"E 103.31' FROM THE NORTHWEST CORNER OF SAID SECTION 16; THENCE S61°02'14"E 604.19'; THENCE S30°13'15"E 612.25'; THENCE S35°28'59"E 393.76'; THENCE S44°24'04"E 652.12'; THENCE S42°51'29"E 1010.13'; THENCE S60°23'09"E 139.74'; THENCE S84°40'59"E 343.36'; THENCE S47°42'55"E 97.21' TO A POINT IN THE NORTHEAST 1/4 OF SAID SECTION 16 WHICH BEARS N89°32'32"E 2726.14' FROM THE WEST 1/4 CORNER OF SAID SECTION 16. THE SIDE LINES OF SAID DESCRIBED RIGHT-OF-WAY BEING SHORTENED OR ELONGATED TO MEET THE GRANTOR'S PROPERTY LINES. BASIS OF BEARINGS IS THE WEST LINE OF THE SW 1/4 OF SAID SECTION 16 WHICH IS ASSUMED FROM G.L.O. INFROMATION TO BEAR N00°03'W. CONTAINS ACRES 7.542 MORE OR LESS.

CERTIFICATE

THIS IS TO CERTIFY THAT THE ABOVE PLAT WAS PREPARED FROM FIELD NOTES OF ACTUAL SURVEYS MADE BY ME OR UNDER MY SUPERVISION AND THAT THE SAME ARE TRUE AND CORRECT TO THE BEST OF MY KNOWLEDGE AND BELIEF.

REGISTERED LAND SURVEYOR
REGISTRATION NO. 161319
STATE OF UTAH

Duchesne County Surveyor's File # 479

UELS UINTAH ENGINEERING & LAND SURVEYING
PHONE: (801) 789-1017
85 SOUTH 200 EAST – VERNAL, UTAH 84078

SCALE: 1" = 400'	DATE SURVEYED: 6-13-95	DATE DRAWN: 6-15-95
SURVEYED BY: L.D.T. G.O.	DRAWN BY: C.B.T.	
WEATHER: HOT	FILE: 31396	