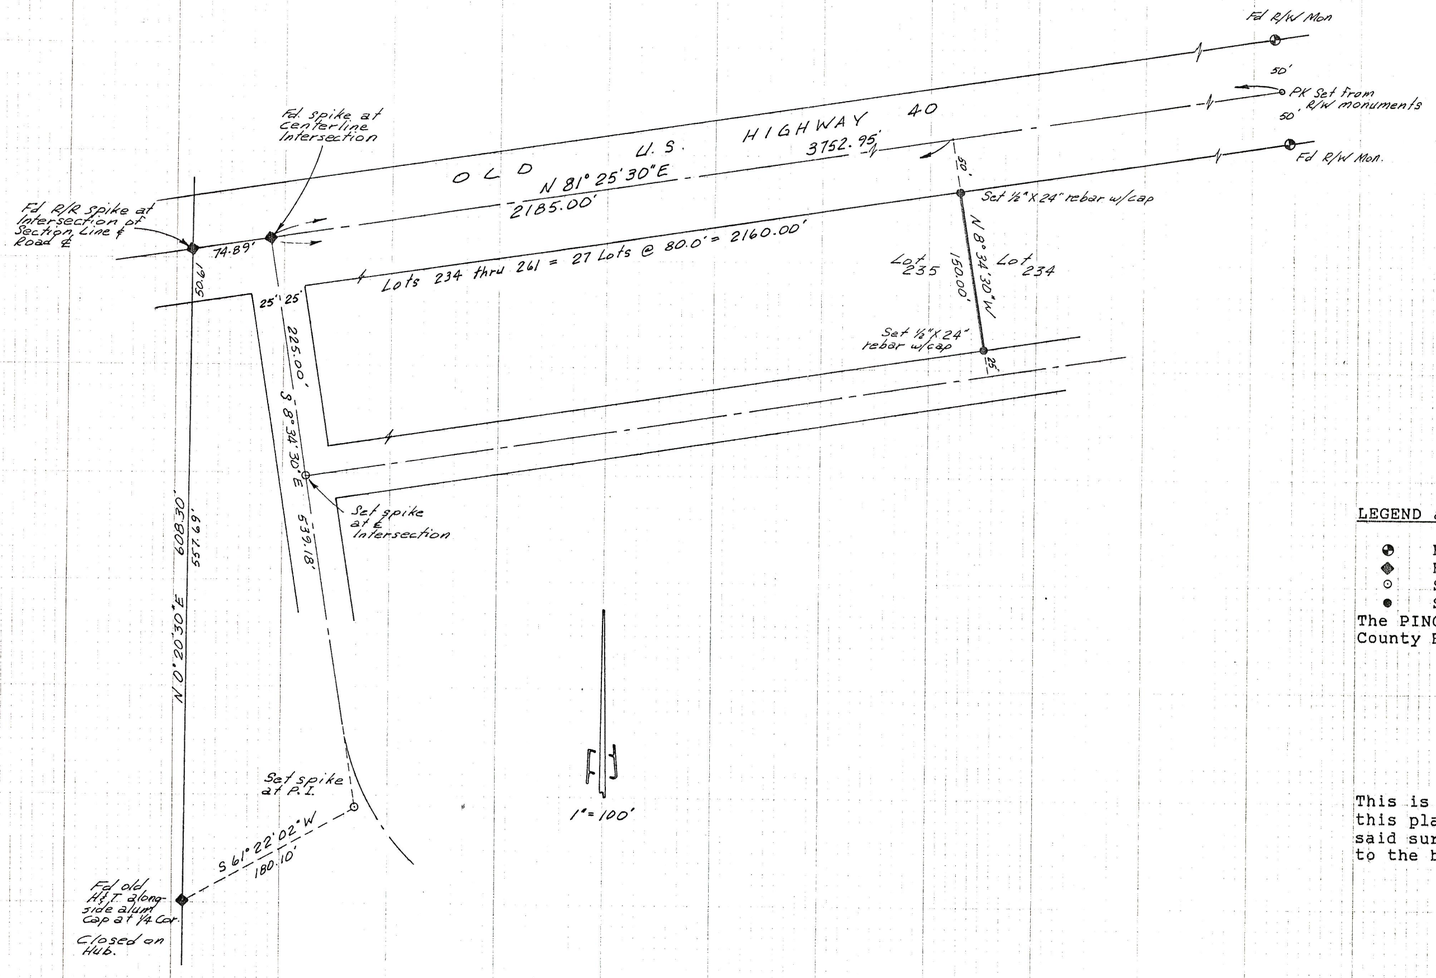

PROPERTY SURVEY FOR

UINTAH BASIN ASSOCIATION OF GOVERNMENTS

LOT LINE BETWEEN LOTS 234 AND 235
PINON RIDGE, UNIT TWO SUBDIVISION

SECTION 35, TOWNSHIP 3 SOUTH, RANGE 7 WEST
UINTAH SPECIAL BASE AND MERIDIAN

LEGEND & NOTES

- ◕ Found highway right-of-way monuments.
- ◆ Found monuments controlling survey.
- ⊙ Set monument spikes.
- ● Set 1/2" dia. rebar at property corners.

The PINON RIDGE, UNIT TWO subdivision plat on file in the Duchesne County Recorder's office was used for reference and calculations.

SURVEYOR'S CERTIFICATE

This is to certify that I have surveyed the parcel of land shown on this plat, and that the monuments indicated were found or set during said survey, and that this plat accurately represents said survey to the best of my knowledge.

Jerry D. Allred

Jerry D. Allred, Registered Land Surveyor, Cert. No. 3817 (Utah)

REGISTERED LAND SURVEYOR
No. 3817
JERRY D. ALLRED
STATE OF UTAH

1 Mar '90 Duch Co Sur File # 98

JERRY D. ALLRED & ASSOCIATES
Surveying & Engineering Consultants
121 North Center Street
P.O. Drawer C
DUCHESNE, UTAH 84021
(801) 738-5352

9 June '89

74-132-004

98