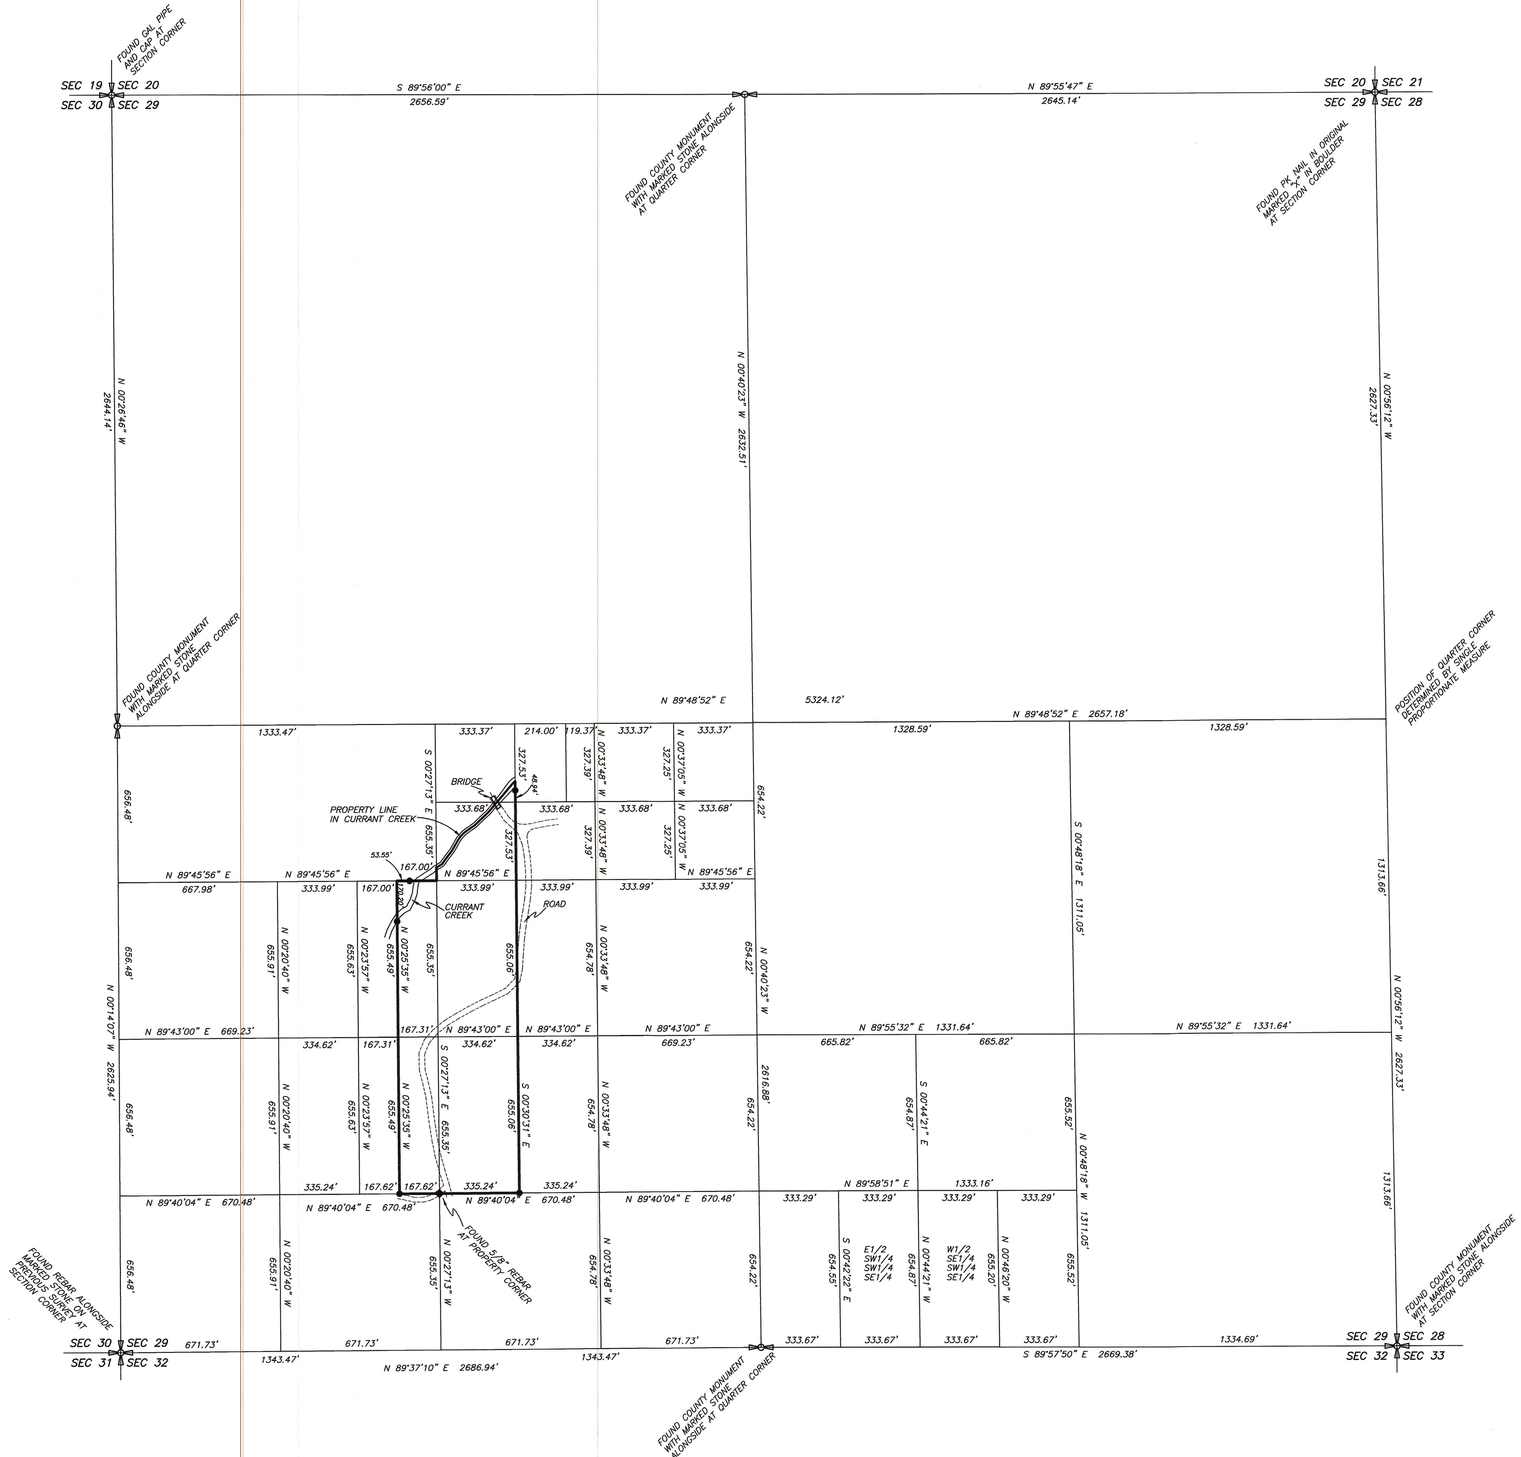

PROPERTY SURVEY FOR

FRANCIS GONSALVES

SECTION 29, TOWNSHIP 3 SOUTH, RANGE 8 WEST

UINTAH SPECIAL BASE AND MERIDIAN

NORTH

SCALE: 1"=300'

300 0 300 600 900

LEGEND AND NOTES

● 5/8"x24" REBAR WITH CAP STAMPED 148951 SET BY THIS SURVEY

THIS SURVEY WAS PERFORMED USING GLOBAL POSITIONING SYSTEM (G.P.S.) PROCEDURES AND EQUIPMENT THE BASIS OF BEARINGS ARE BASED ON WGS 84 DATUM.

NARRATIVE

This survey was performed at the request of Mr. Francis Gonsalves for the purpose of monumenting the shown parcel on the ground. The exterior corners of the section were found as shown on the plat. A standard section breakdown was then calculated and the parcel staked as indicated.

SURVEYORS CERTIFICATE

This is to certify that I have surveyed the parcel of land shown on this plat, and that the monuments indicated were found or set during said survey, and that this plat accurately represents said survey to the best of my knowledge

PROFESSIONAL LAND SURVEYOR No. 148951 JERRY D. ALLRED STATE OF UTAH

14 May 2005

Jerry D. Allred, Professional Land Surveyor
Certificate Number 148951 (Utah)

DUCHESNE COUNTY SURVEYOR'S FILE NO. 1559

JERRY D. ALLRED AND ASSOCIATES
SURVEYING AND ENGINEERING CONSULTANTS
121 NORTH CENTER ST.---P.O. BOX 975
DUCHESNE, UTAH 84021
(801) 738-5352

10 MAY 2005 04-100-084