DRAWING NUMBER 19
SAFCO PRODUCTS • NEW HOPE, MINNESOTA
REORDER BY PART NUMBER 6551

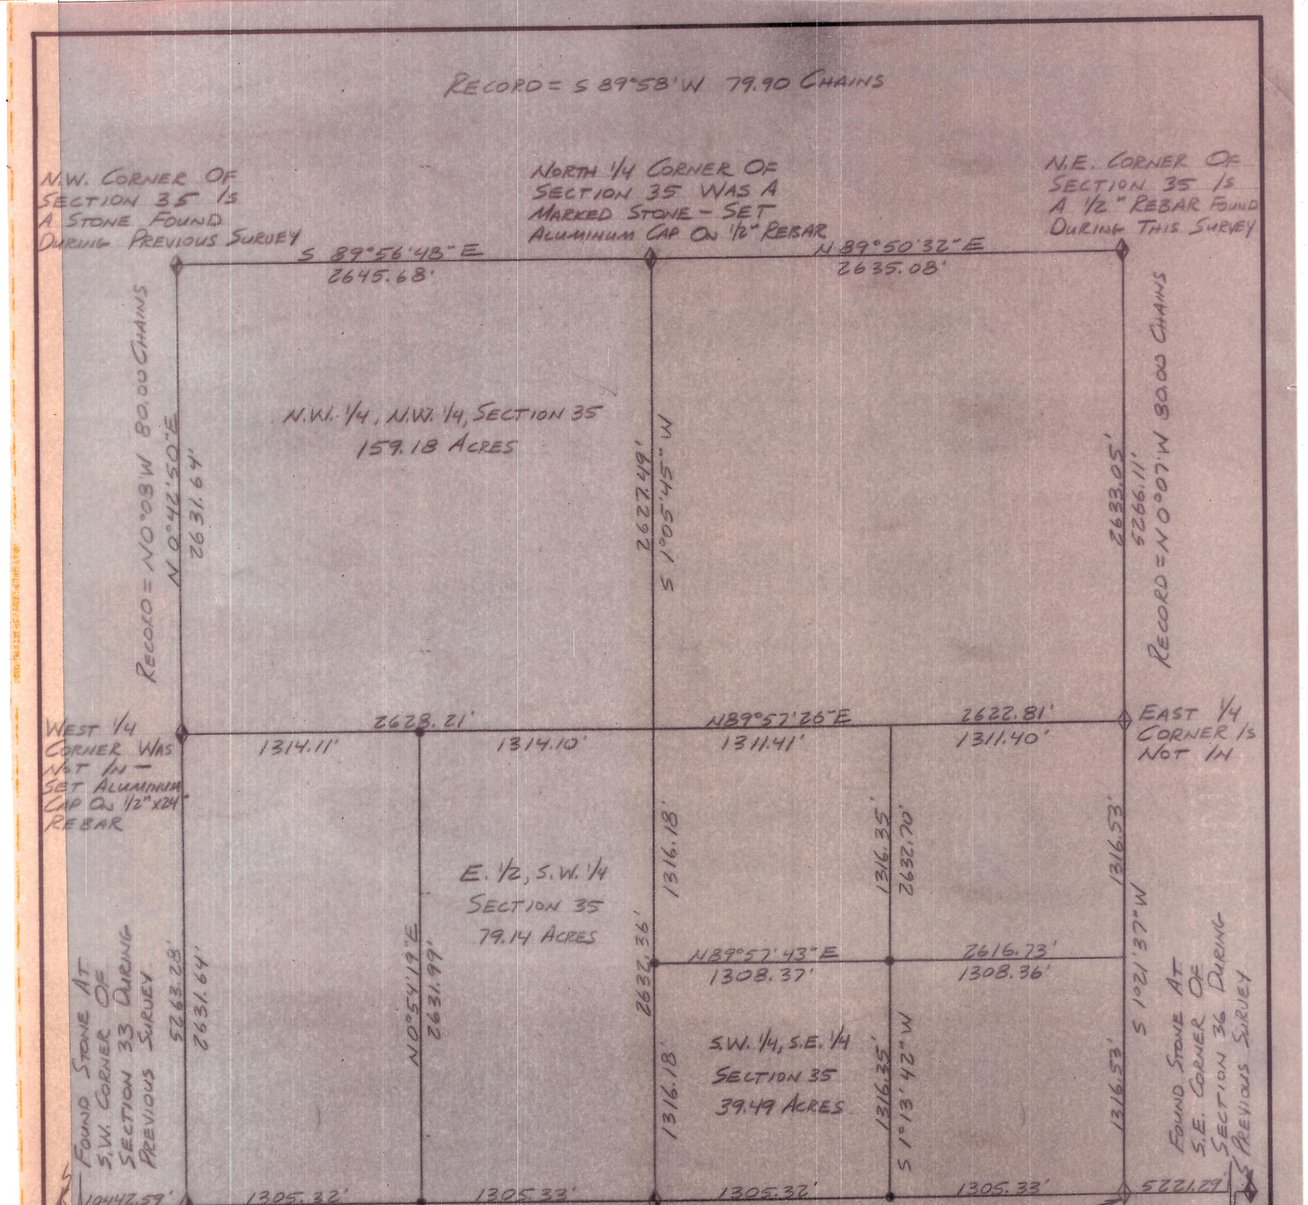

THE POSITIONS FOR THE SECTION CORNERS ON THE SOUTH LINE OF SECTION 35 WERE DETERMINED BY THE SINGLE PROPORTION METHOD ALONG THE TOWNSHIP LINE AS SHOWN.
RECORD DISTANCE = 320 CHAINS OR 21,120 FEET - W/5280' PER MILE
MEASURED DISTANCE = 316.442 CHAINS OR 20,885.18 FEET - W/5221.30' PER MILE

SCALE 1"=600'

• = ALUMINUM CAP SET ON 1/2"x24" REBAR

SURVEYOR'S CERTIFICATE

I, Clinton S. Peatross, Duchesne, Utah, do hereby certify that I am a Registered Land Surveyor, and that I hold License No. 4779, as prescribed by the laws of the state of Utah, and that I have made a survey of the following described tract of land:

PROPERTY DESCRIPTION

The Northwest quarter of the Northwest quarter, the East one-half of the Southwest quarter of the Southeast quarter of Section 35, Township 3 South, Range 8 West, Uintah Special Base and Meridian, Duchesne County, Utah, containing 277.81 acres.

I further certify that the visible improvements effecting the boundaries of the above described tract of land, are as shown on this plat.

3/15/87
Date

Clinton S. Peatross
License No. 4779 (Utah)

REGISTERED LAND SURVEYOR #4779 Clinton S. Peatross STATE OF UTAH

JOB #373

CO SUR PLAT #19
19 JAN '88

BOUNDARY SURVEY FOR DR. URBAN TERBIETEN

61

19

DRAWING NUMBER
SAFCO PRODUCTS • NEW HOPE, MINNESOTA
REORDER BY PART NUMBER 6551