BOUNDARY SURVEY FOR
CORDELL BOTT
3682 NORTH QUAIL COURT
PROVO, UTAH 84604

SECTION 12
TOWNSHIP 3 SOUTH, RANGE 9 WEST
UINTAH SPECIAL BASE AND MERIDIAN
DUCHESNE COUNTY, UTAH

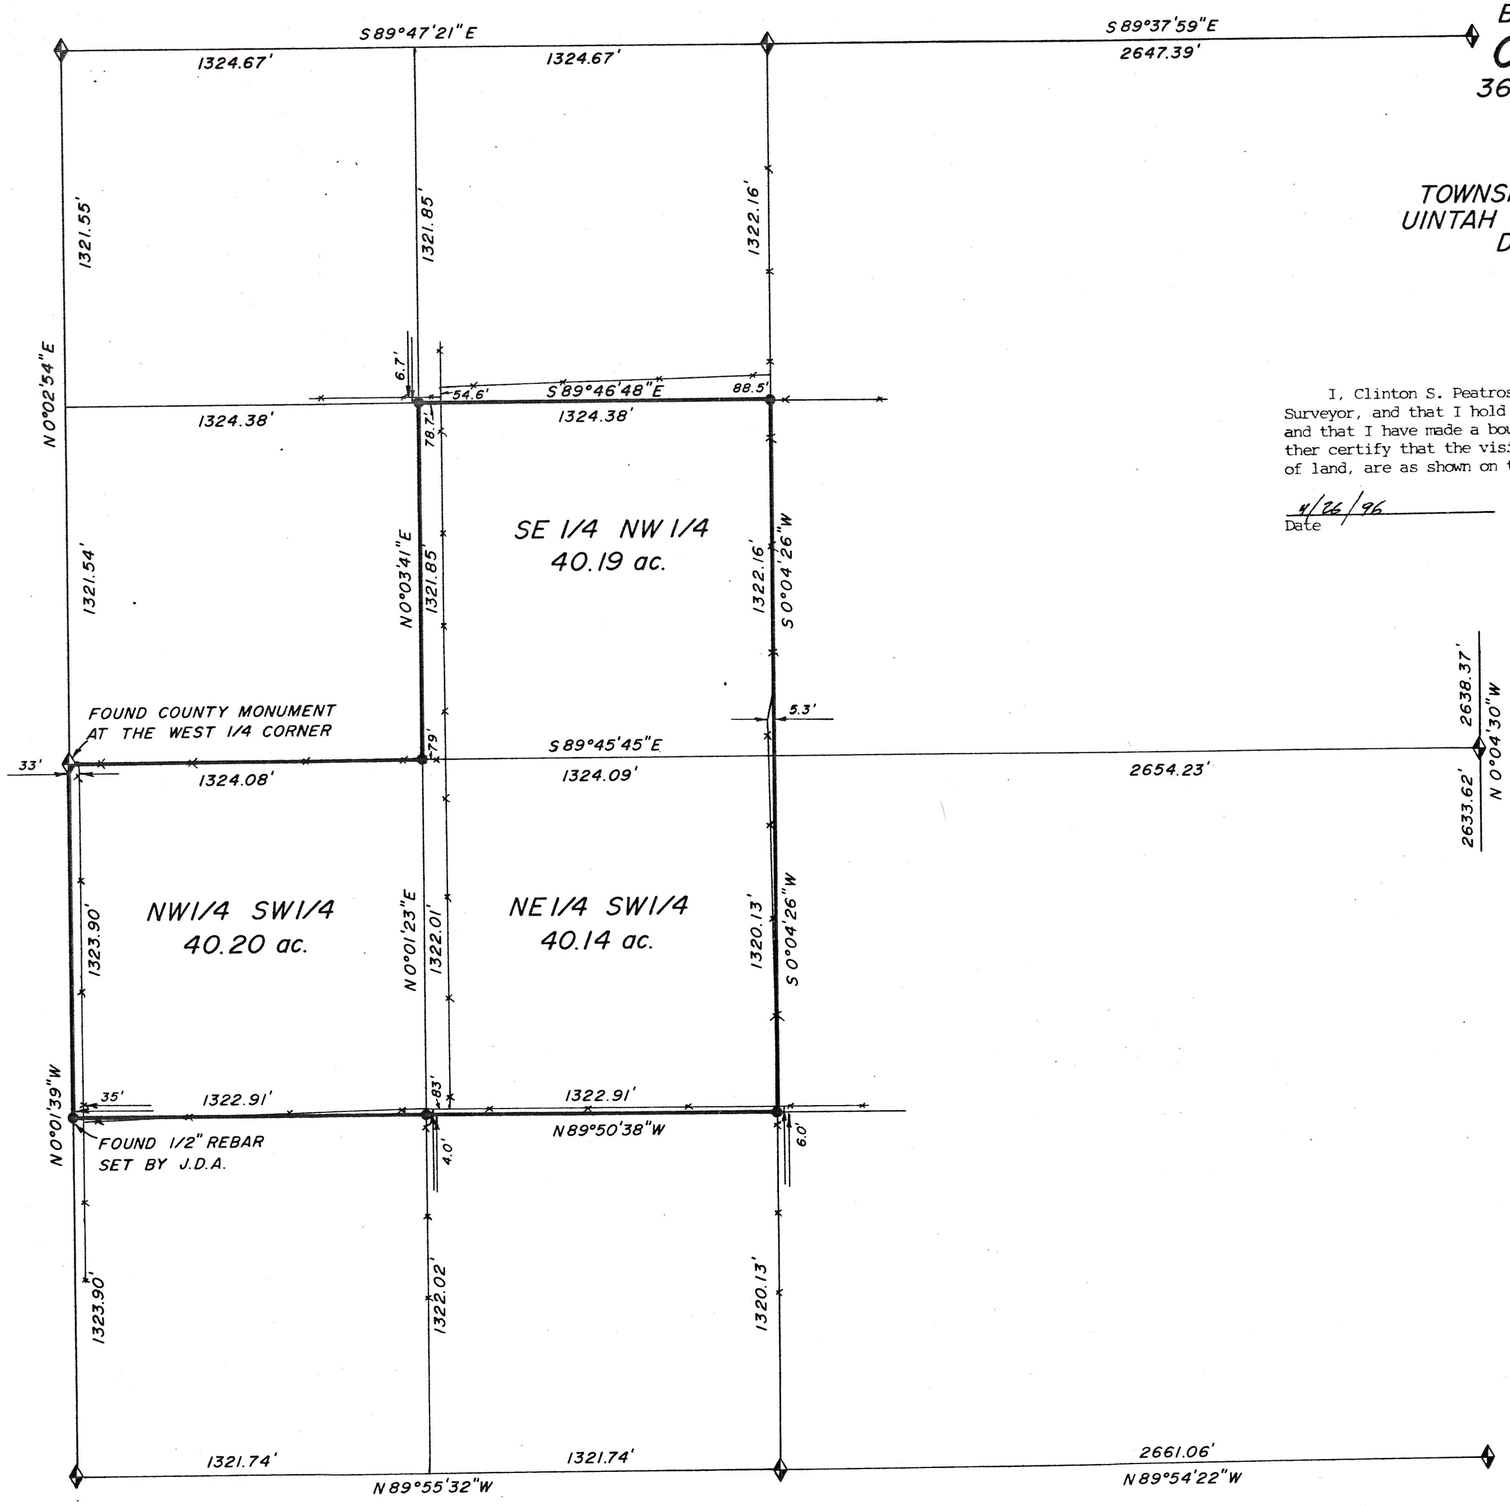

SURVEYOR'S CERTIFICATE

I, Clinton S. Peatross, Duchesne, Utah, do hereby certify that I am a Registered Land Surveyor, and that I hold License No. 155666, as prescribed by the laws of the state of Utah, and that I have made a boundary survey of the tracts of land described on this plat. I further certify that the visible improvements effecting the boundaries of the described tracts of land, are as shown on this plat.

4/26/96
Date

Clinton S. Peatross

REGISTERED LAND SURVEYOR
Clinton S. Peatross
No. 155666
STATE OF UTAH

SCALE 1"=400'
● = 1/2"x24" REBAR
—×—×— = FENCELINE

Duch Co Surveyor File No 642

JOB #670

SECTION DATA OBTAINED FROM THE DUCHESNE COUNTY SURVEYOR'S OFFICE.

PREPARED BY
PEATROSS LAND SURVEYS
REGISTERED LAND SURVEYOR
P.O. BOX 271
DUCHESNE, UT 84021
(801)738-2386