ROAD RIGHT-OF-WAY SURVEY
FOR
DUCHESNE COUNTY
SECTIONS 4&9, T4S, R2W, U.S.B.&M.

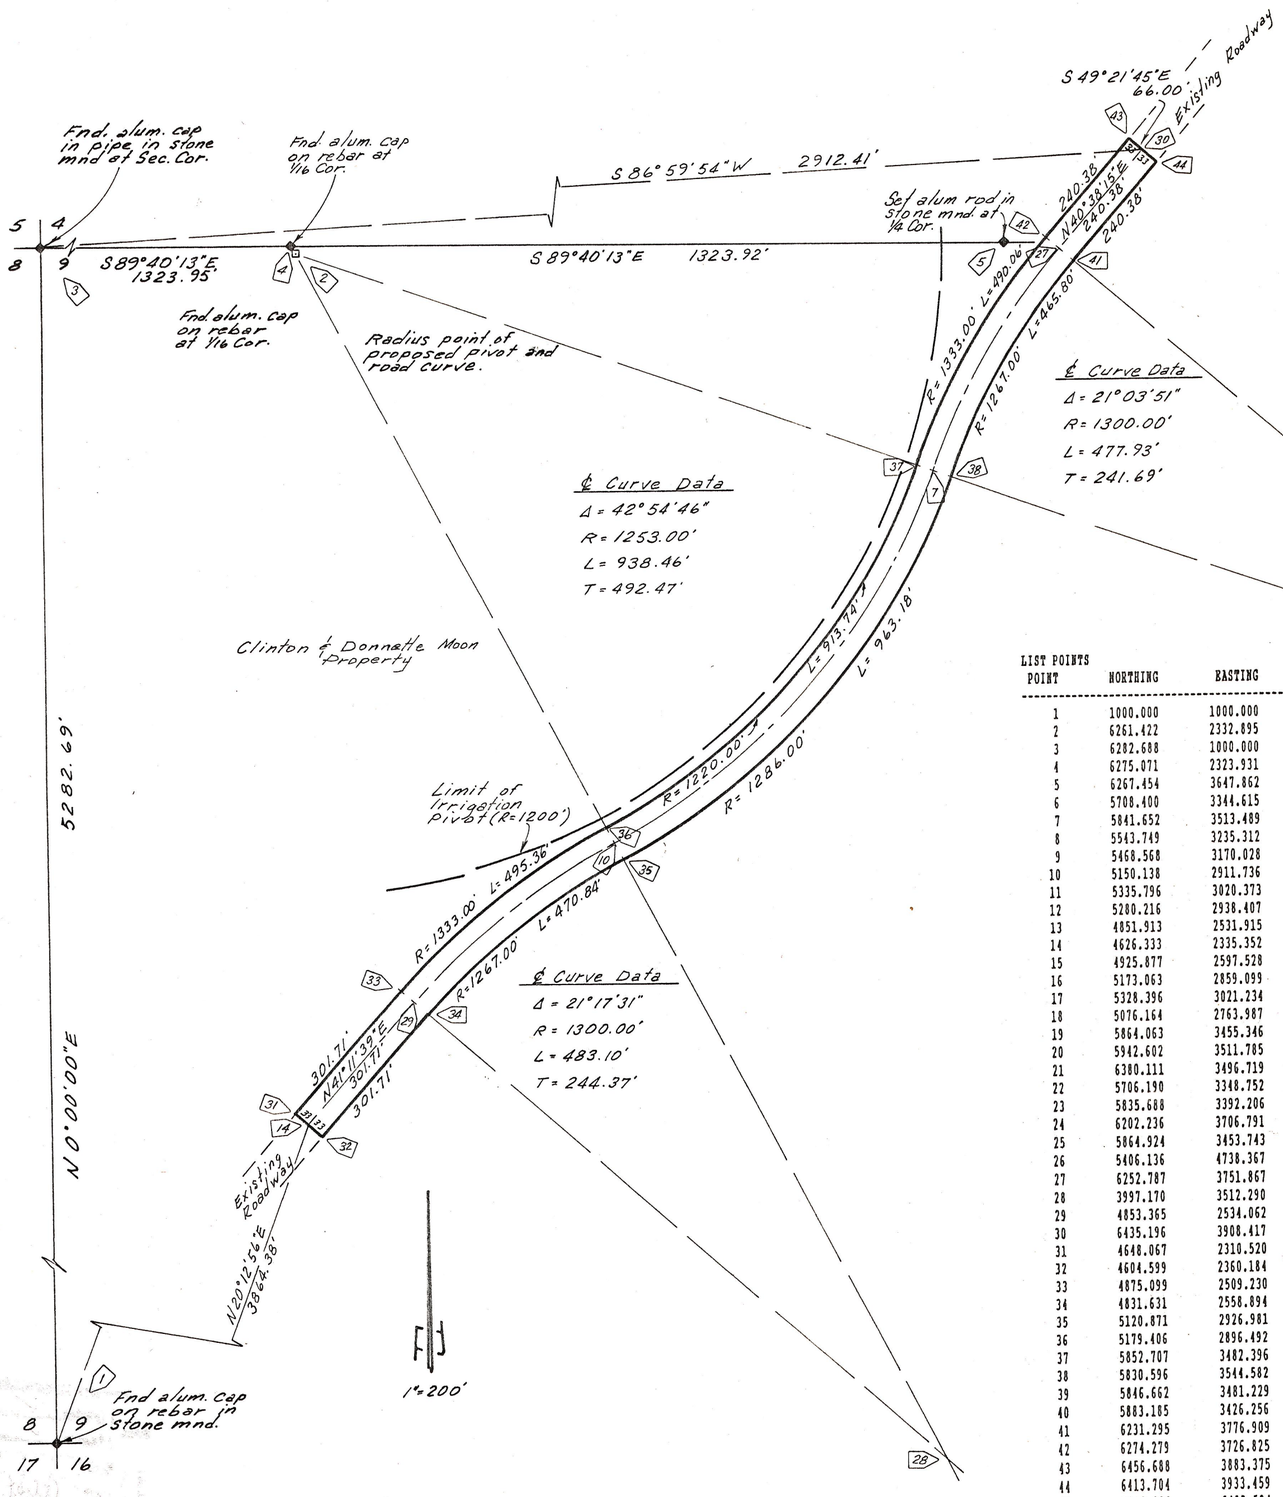

LIST POINTS POINT	NORTHING	EASTING	ELEVATION	DESCR
1	1000.000	1000.000		SW SEC COR
2	6261.422	2332.895		PIVOT
3	6282.688	1000.000		NW SEC COR
4	6275.071	2323.931		1/16
5	6267.454	3647.862		N1/4 CCOR
6	5708.400	3344.615		
7	5841.652	3513.489		
8	5543.749	3235.312		
9	5468.568	3170.028		
10	5150.138	2911.736		
11	5335.796	3020.373		
12	5280.216	2938.407		
13	4851.913	2531.915		
14	4626.333	2335.352		
15	4925.877	2597.528		
16	5173.063	2859.099		
17	5328.396	3021.234		
18	5076.164	2763.987		
19	5864.063	3455.346		
20	5942.602	3511.785		
21	6380.111	3496.719		
22	5706.190	3348.752		
23	5835.688	3392.206		
24	6202.236	3706.791		
25	5864.924	3453.743		
26	5406.136	4738.367		
27	6252.787	3751.867		
28	3997.170	3512.290		
29	4853.365	2534.062		
30	6435.196	3908.417		
31	4648.067	2310.520		
32	4604.599	2360.184		
33	4875.099	2509.230		
34	4831.631	2558.894		
35	5120.871	2926.981		
36	5179.406	2896.492		
37	5852.707	3482.396		
38	5830.596	3544.582		
39	5846.662	3481.229		
40	5883.185	3426.256		
41	6231.295	3776.909		
42	6274.279	3726.825		
43	6456.688	3883.375		
44	6413.704	3933.459		
45	1048.098	6423.594		

OWNER'S DEDICATION

Know all men by these presents that we the undersigned, warrant ownership of the tract of land shown hereon, in Sections 4 and 9, Township 4 South, Range 2 West of the Uintah Special Base and Meridian, and do hereby dedicate to the perpetual use of the public the parcel of land shown on this plat as a County Road right-of-way.

Landowners' Signatures	Date Acknowledged to Notary	Notary Initials
Clinton J. Moon	3-19-90	JW
Donnette Y. Moon	3-19-90	JW

ACKNOWLEDGEMENT

State of Utah
County of Duchesne

On the dates shown by each signature, personally appeared before me the signers of the above dedication who duly acknowledged to me that they did execute same.

My commission expires 3-Jan-1994. Jack Wood Notary Public

JACK WOOD
NOTARY PUBLIC-STATE OF UTAH
50 EAST 100 SOUTH
ROOSEVELT, UT 84021
COMM. EXP. 1-3-94

SURVEYOR'S CERTIFICATE

This is to certify that I have surveyed the right-of-way parcel shown on this plat and that the monuments indicated were found or set during said survey and that this plat accurately represents said survey to the best of my knowledge.

Jerry D. Allred, Duchesne County Surveyor
Utah Registration No. 3817

REGISTERED LAND SURVEYOR No. 3817 JERRY D. ALLRED STATE OF UTAH

COUNTY COMMISSION ACCEPTANCE

The dedication of the right-of-way parcel, shown on this plat as part of Duchesne County Road number 32, accepted by the Board of County Commissioners this 27th day of March 1990.

Attest: Joan K. Marsh, County Clerk — Larry A. Ross, Chairman

Commissioner — Commissioner

DUCHESNE COUNTY RECORDER'S CERTIFICATE

State of Utah
County of Duchesne

This is to certify that this plat was filed for recording in the County Recorder's Office on the 27th day of March 1990 at 4:12 o'clock and is duly recorded. Book A-189 page 202-203

Filing No. 274944

Caroline Madsen
County Recorder
Charlotte Jensen Deputy

20 Nov 90 Duch Co Sur File No 109

JERRY D. ALLRED & ASSOCIATES
Surveying & Engineering Consultants
121 North Center Street
P.O. Drawer C
DUCHESNE, UTAH 84021
(801) 738-5352