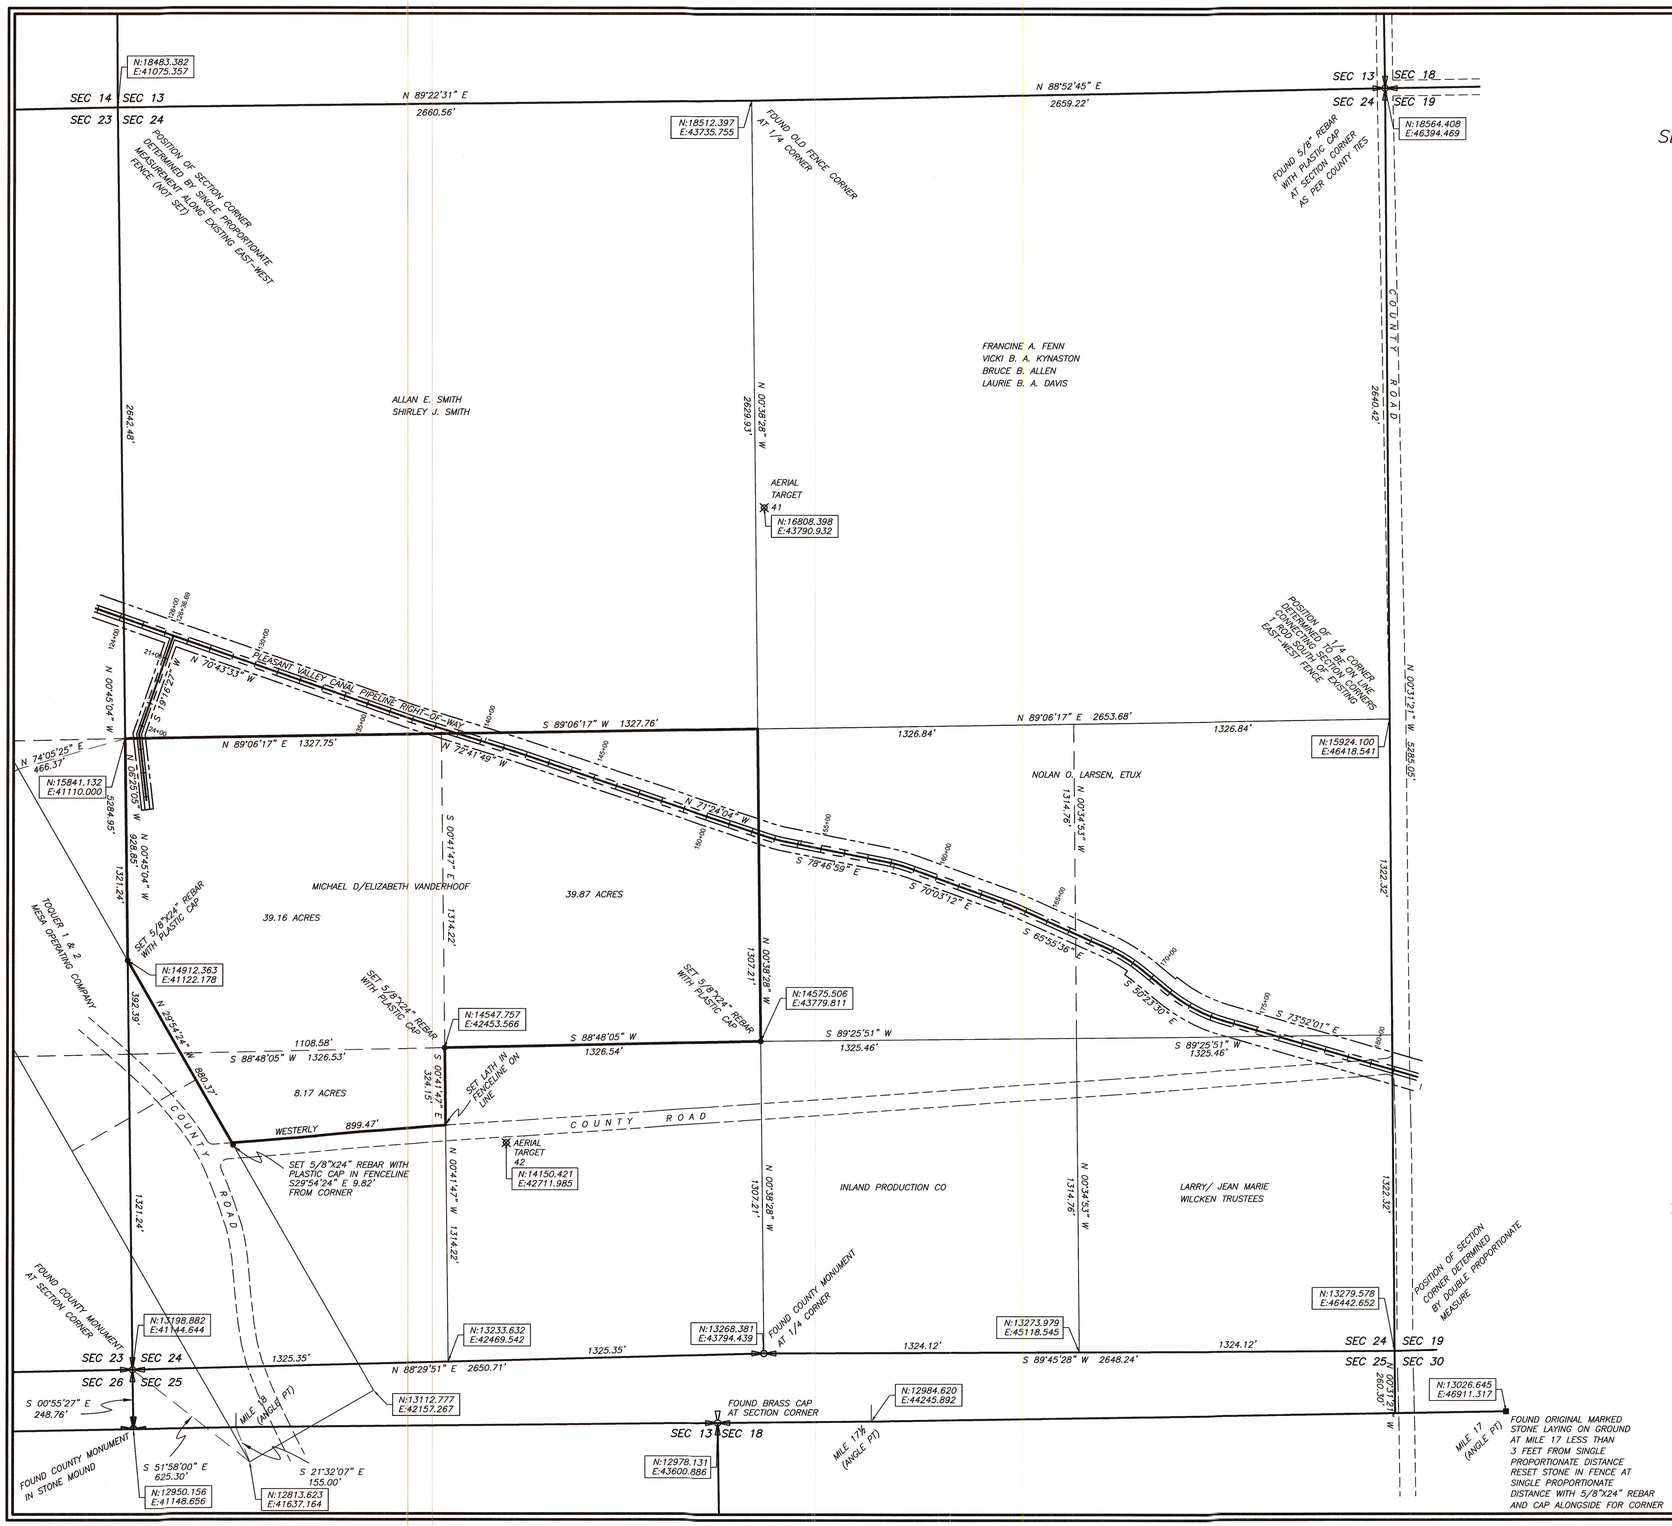

PROPERTY SURVEY FOR

BART ALLRED

SECTION 24, TOWNSHIP 4 SOUTH, RANGE 2 WEST
UINTAH SPECIAL BASE AND MERIDIAN
DUCHESNE COUNTY, UTAH

NORTH

SCALE:1"=300'

0' 300' 600' 900'

DESCRIPTION OF PARCEL

Beginning at the West Quarter Corner of Section 24, Township 4 South, Range 2 West of the Uintah Special Base and Meridian;
Thence North 89°06'17" East 1,327.75 feet to the Northeast Corner of the NW1/4 of the SW1/4 of said Section;
Thence South 00°41'47" East 1,314.22 feet to the Northeast Corner of the SW1/4 of said SW1/4;
Thence South 00°41'47" East 324 feet, more or less, along the East line of said SW1/4 of said SW1/4 to the North right-of-way line of the County Road;
Thence Westerly 899 feet, more or less along said right-of-way line to the East line of the Toquer 1 and 2 Mineral Claim;
Thence North 29°54'24" West 880 feet, more or less along said East line to the West line of said NW1/4 of said SW1/4;
Thence North 00°45'04" West 928.85 feet along said West line to the Point of Beginning, containing 47.33 acres, more or less.
TOGETHER WITH:
The NE1/4 of the SW1/4 of said Section 24, containing 39.87 acres.

NARRATIVE

This survey was performed at the request of Bart Allred for the purpose marking on the ground and preparing a description for the parcels shown on this plat. The corners around the section were found and reestablished as indicated and used to control the survey. A standard section breakdown was used to determine the aliquot part corners. Ties from the old original G.L.O. plats were used to located the Toquer Mineral Claim east line.

SURVEYORS CERTIFICATE

This is to certify that I have surveyed the parcels of land shown on this plat, and that the monuments indicated were found or set during said survey, and that this plat accurately represents said survey to the best of my knowledge

PROFESSIONAL LAND SURVEYOR
No. 148951
JERRY D. ALLRED
STATE OF UTAH

8 Apr '04
Jerry D. Allred, Professional Land Surveyor
Certificate Number 148951 (Utah)

COUNTY SURVEYOR'S FILE # 1434

JERRY D. ALLRED AND ASSOCIATES
SURVEYING CONSULTANTS
121 NORTH CENTER ST.--P.O. BOX 975
DUCHESNE, UTAH 84021
(435) 738-5352

8 APR 2004 04-100-022