IRRIGATION PIPELINE RIGHT-OF-WAY SURVEY FOR

UINTAH BASIN IRRIGATION COMPANY (PLEASANT VALLEY CANAL)

SECTION 24, TOWNSHIP 4 SOUTH, RANGE 2 WEST
UINTAH SPECIAL BASE AND MERIDIAN
DUCHESNE COUNTY, UTAH

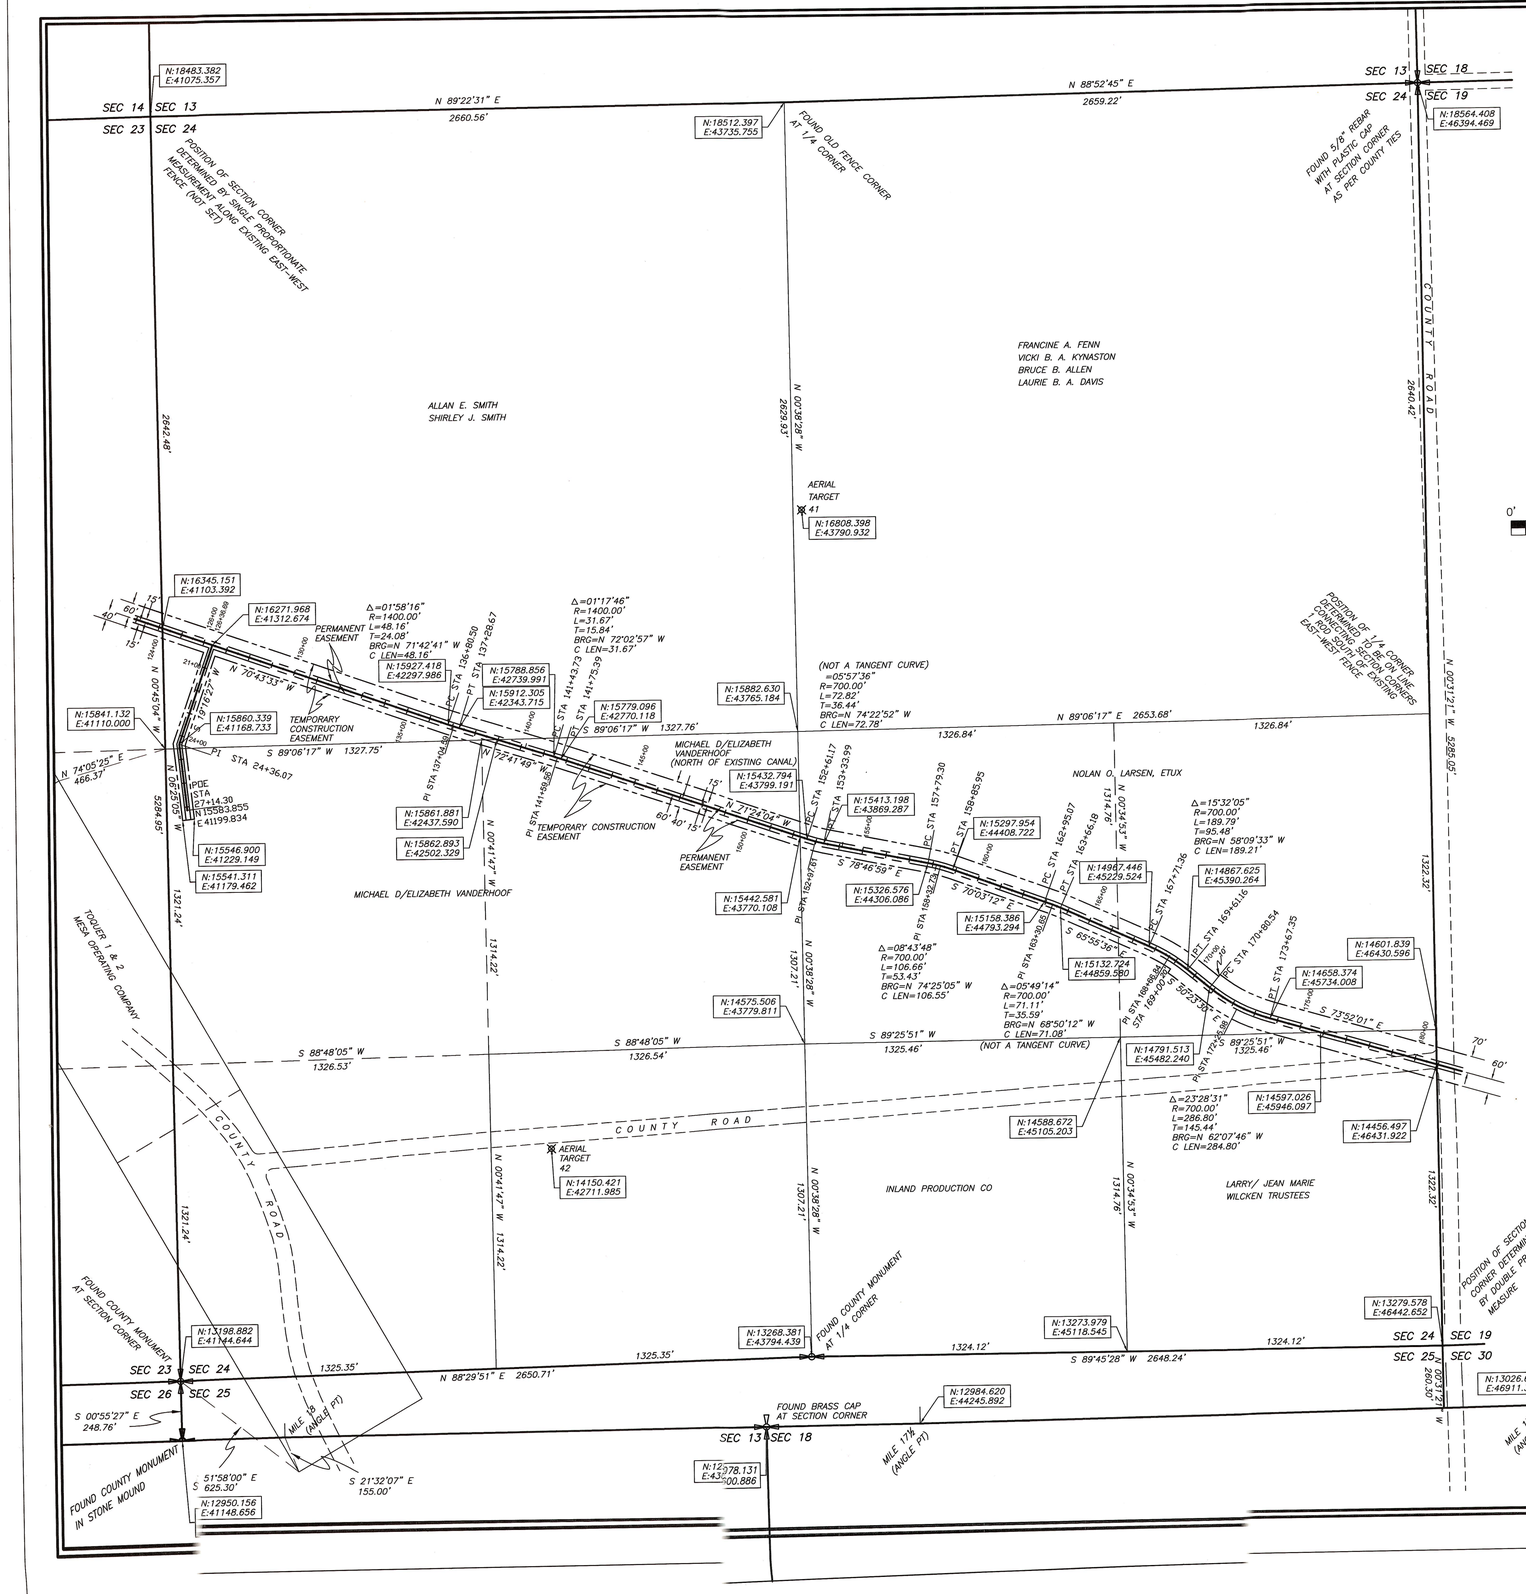

SURVEYORS CERTIFICATE

This is to certify that I have surveyed the right-of-way tracts shown on this plat, and that the monuments indicated were found or set during said survey, and that this plat accurately represents said survey to the best of my knowledge

PROFESSIONAL LAND SURVEYOR — No. 148951 — JERRY D. ALLRED — STATE OF UTAH

17 Feb '04

Jerry D. Allred, Professional Land Surveyor
Certificate Number 148951 (Utah)

OWNERS GRANT OF EASEMENT

KNOW ALL MEN BY THESE PRESENTS:
That the undersigned, Grantors, warrant that they own the tract (s) of land set forth on this plat which is hereby acknowledged, they do hereby grant and convey unto the UINTAH BASIN IRRIGATION COMPANY, Grantee, its successors and assigns, a right of way for the purpose of laying, constructing, reconstructing, replacing, renewing, operating, maintaining, repairing, and removing pipes and pipelines for the transportation of water, and the right to alter, add to, change and remove the same from time to time, along, over, through, upon, under and across Grantor's land situated in the County of Duchesne, State of Utah. The course of the pipeline right of way and the width of the right of way is set forth on this plat. The right of way includes the right of ingress and egress to and from said line and lines, or any of them, for the purposes aforesaid.
To have and to hold said easements, rights, and rights of way, unto the said Grantee, its successors and assigns, as long as the easement is being used for the purpose set forth herein. This instrument embodies the entire agreement between the Grantors and Grantee with respect to the subject hereof. The easements and rights hereby granted and all of the terms and conditions hereof shall be binding upon and shall inure to the benefit of the heirs, administrators, executors, successors and assigns of the parties hereto; and the rights and easements herein granted may be assigned together or separately and in whole or in part.

Landowner's Signatures

ALLAN E. SMITH
SHIRLEY J. SMITH

ACKNOWLEDGMENT

State of Utah } SS
County of Duchesne }
On the dates shown by each signature, personally appeared before me the signers of the above dedication who duly acknowledged to me that they did execute same.
My commission expires Nov 15, 2006
Kalecia C. Fowler
Notary Public

Notary Public KALECIA C. FOWLER 180 East Main Street Myton, Utah 84052 My Commission Expires November 15, 2006 State of Utah

MICHAEL D. VANDERHOOF
ELIZABETH VANDERHOOF

ACKNOWLEDGMENT

State of Utah } SS
County of Duchesne }
On the dates shown by each signature, personally appeared before me the signers of the above dedication who duly acknowledged to me that they did execute same.
My commission expires Jan 15, 2006
Notary Public

NOTARY PUBLIC ROBERT B. ISAKSON 5 South Main Kamas, Utah 84036 My Commission Expires July 15, 2006 STATE OF UTAH

NOLAN O. LARSEN, ETUX
VICKIE B. LARSEN

ACKNOWLEDGMENT

State of Utah } SS
County of Duchesne }
On the dates shown by each signature, personally appeared before me the signers of the above dedication who duly acknowledged to me that they did execute same.
My commission expires Nov 15, 2006
Kalecia C. Fowler
Notary Public

Notary Public KALECIA C. FOWLER 180 East Main Street Myton, Utah 84052 My Commission Expires November 15, 2006 State of Utah

LARRY AND JEAN MARIE WILCKEN, TRUSTEES

ACKNOWLEDGMENT

State of Utah } SS
County of Duchesne }
On the dates shown by each signature, personally appeared before me the signers of the above dedication who duly acknowledged to me that they did execute same.
My commission expires 10-19-05
My Commission Expires 10-8-06
Notary Public

Notary Public CONNIE K. BATTY 151 West 200 North Vernal, Utah 84078 My Commission Expires October 14, 2005 State of Utah

COUNTY RECORDER'S CERTIFICATE

State of Utah } SS
County of Duchesne }

This is to certify that this plat was filed for recording in the County Recorder's Office on the 27 *day of* July *20*04 *at* 10:39 *o'clock and is duly recorded.*
Book A426 *Page* 571-579
Filing No. 370274
Fee 33.00
Carlene Madsen
County Recorder

COUNTY SURVEYOR'S FILE # 1641

JERRY D. ALLRED AND ASSOCIATES
SURVEYING CONSULTANTS
121 NORTH CENTER ST.--P.O. BOX 975
DUCHESNE, UTAH 84021
(435) 738-5352

PV2/8 10 FEB 2004 01-123-003