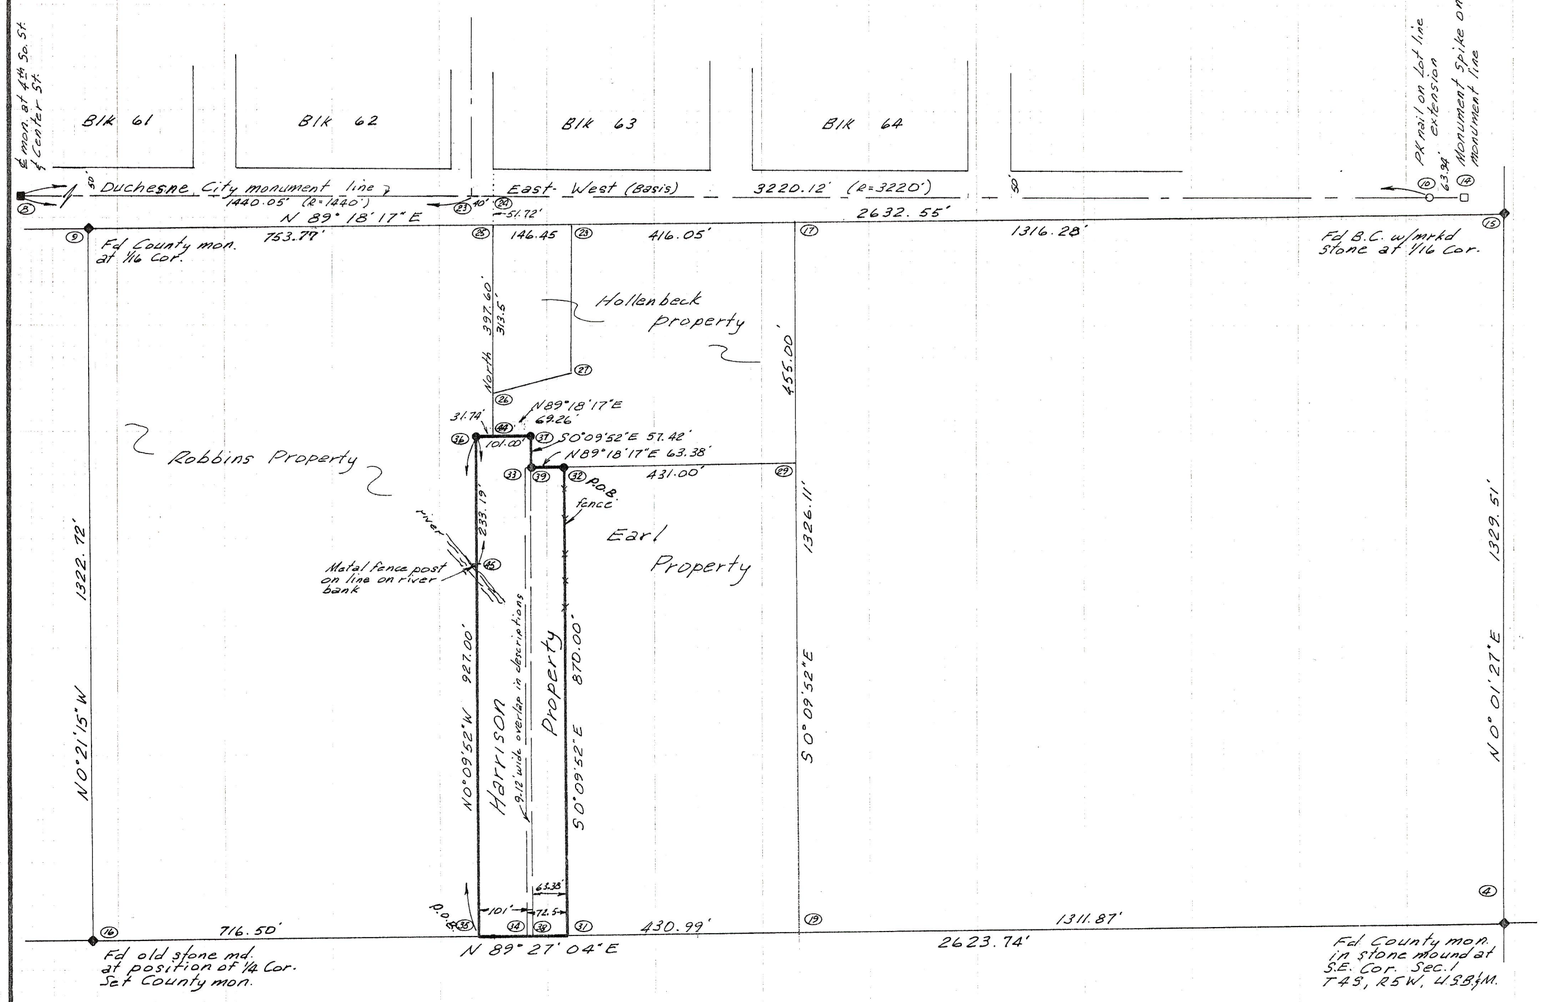

1"=200'

POINT	NORTHING	EASTING	ELEVATION	DESCR
1	8518.363	8142.372		SW SEC COR
2	12159.623	12811.452		BROW
3	8608.098	12718.539		TOWER
4	8641.570	13358.125		SE SEC COR
5	8621.586	10733.301		POSS 1
6	8585.328	10779.505		POSS 2
7	8519.480	10818.052		POSS 3
8	10000.000	10000.000		4TH S CEN
9	9939.128	10726.330		1/16
10	10000.000	13220.125		PK
11	8579.967	10750.248		1/4 COR
12	8620.462	10732.468		
13	8544.143	10748.904		
14	10000.000	13284.065		
15	9971.077	13358.686		1/16
16	8616.435	10734.506		TRUE 1/4 C
17	9955.102	12042.508		SE1/16 COR
18	10000.000	11920.070		CL ARNOLD
19	8629.003	12046.315		1/16
20	9949.872	11611.540		
21	9669.373	11612.345		
22	9414.105	12044.061		
23	10000.000	11440.050		
24	10000.000	11480.050		
25	9948.276	11480.050		
26	9634.776	11480.050		
27	9669.553	11626.490		
28	9950.053	11626.490		
29	9500.104	12043.814		
30	9955.102	12042.508		
31	8624.874	11615.344		
32	9494.873	11612.846		
33	9493.994	11540.352		
34	8624.179	11542.849		
35	8623.299	11450.973		
36	9550.295	11448.312		
37	9551.521	11549.308		
38	8624.267	11551.970		
39	9494.104	11549.473		
40	9499.214	11613.055		
41	9499.364	11604.915		
42	9499.663	11712.024		
43	9550.680	11480.050		
44	9550.680	11480.050		
45	9317.106	11448.981		

PROPERTY SURVEY FOR

RANDY HARRISON

SECTION 1, TOWNSHIP 4 SOUTH, RANGE 5 WEST
UINTAH SPECIAL BASE AND MERIDIAN

LEGEND & NOTES

- ● 1/2" X 24" rebar set by this survey.
- ◆ Corners found and used to control survey.
- —x— Existing fence.

This is a survey of the parcels described on page 256, Book A-181 of Deeds on file in the Duchesne County Recorder's office.

All North-South calls in the deed were assumed to be the same bearing as the nearest North-South sixteenth line. The same assumption was made for the East-West calls in the deed.

SURVEYOR'S CERTIFICATE

This is to certify that I have surveyed the parcels of land shown on this plat, and that the monuments indicated were found or set during said survey, and that this plat accurately represents said survey to the best of my knowledge.

Jerry D. Allred

Jerry D. Allred, Registered Land Surveyor, Cert. No. 3817 (Utah)

REGISTERED LAND SURVEYOR
No. 3817
JERRY D. ALLRED
STATE OF UTAH

29 July '89 89-100-018

1 Mar '90 Duch. Co. Sur. File #102

JERRY D. ALLRED & ASSOCIATES
Surveying & Engineering Consultants
121 North Center Street
P.O. Drawer C
DUCHESNE, UTAH 84021
(801) 738-5352