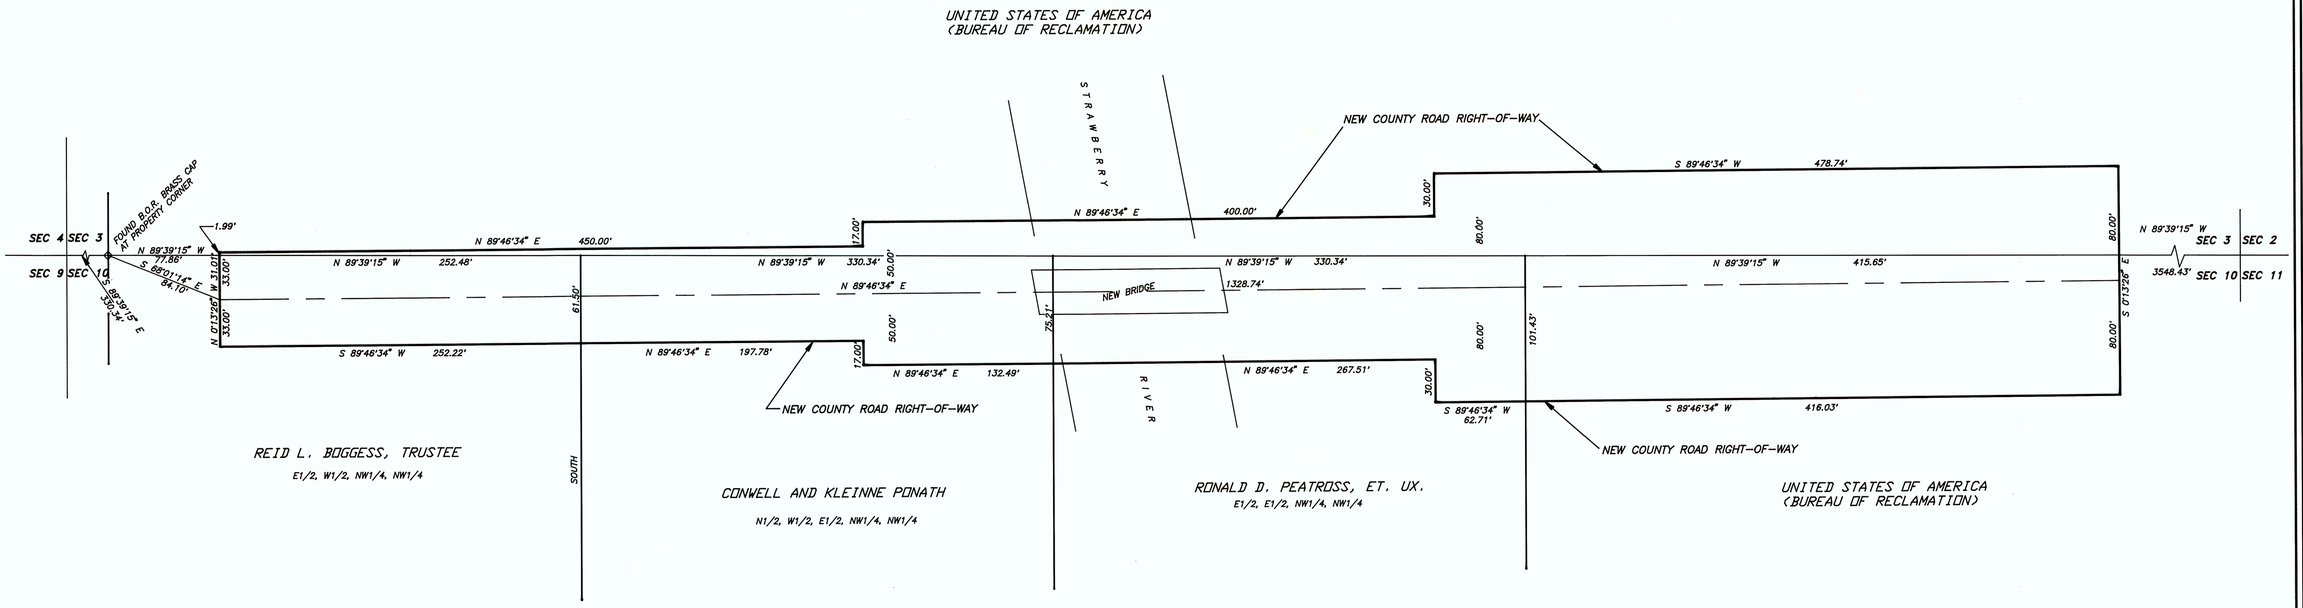

OWNER	SECTION	AREA
U.S.A.	SEC. 3	0.93 ACRES
U.S.A.	SEC. 10	0.95 ACRES
BOGGESS	SEC. 10	0.36 ACRES
PONATH	SEC. 10	0.51 ACRES
PEATROSS	SEC. 10	0.60 ACRES

NORTH

SCALE:1"=50'

OWNER'S DEDICATION

KNOW ALL MEN BY THESE PRESENTS: THAT WE THE UNDERSIGNED, WARRANT OWNERSHIP OF THE TRACTS OF LAND SHOWN HEREON, AND DO HEREBY DEDICATE TO THE PERPETUAL USE OF THE PUBLIC THESE PARCELS OF LAND SHOWN ON THIS PLAT AS NEW COUNTY ROAD RIGHT-OF-WAY.

LANDOWNER'S SIGNATURES	DATE ACKNOWLEDGED TO NOTARY	NOTARY'S INITIALS
Lawrence A. Stott Jr.	Oct 17, 1996	C.S.
Kenneth Ponath	Oct 18, 1996	C.S.
Ronald Peatross	Oct 18, 1996	C.S.
Neil Boggess	Oct 21 1996	C.S.

ACKNOWLEDGEMENT

STATE OF UTAH
COUNTY OF DUCHESNE
ON THE DATES SHOWN BY EACH SIGNATURE, PERSONALLY APPEARED BEFORE ME THE SIGNERS OF THE ABOVE DEDICATION WHO DULY ACKNOWLEDGED TO ME THAT THEY DID EXECUTE SAME.

MY COMMISSION EXPIRES 5-2-98

NOTARY PUBLIC

SURVEYOR'S CERTIFICATE

THIS IS TO CERTIFY THAT I HAVE SURVEYED THE RIGHT-OF-WAY PARCELS SHOWN ON THIS PLAT AND THAT THE MONUMENTS INDICATED WERE FOUND OR SET DURING SAID SURVEY AND THAT THIS PLAT ACCURATELY REPRESENTS SAID SURVEY TO THE BEST OF MY KNOWLEDGE.

LICENSED LAND SURVEYOR No. 148951 JERRY D. ALLRED STATE OF UTAH

JERRY D. ALLRED, DUCHESNE COUNTY SURVEYOR, UTAH CERTIFICATE NO. 148951

ROAD AND BRIDGE RIGHT-OF-WAY SURVEY FOR

DUCHESNE COUNTY

SECTIONS 3 AND 10, TOWNSHIP 4 SOUTH, RANGE 6 WEST UINTAH SPECIAL BASE AND MERIDIAN

COUNTY COMMISSION'S APPROVAL

THE DEDICATION OF THE RIGHT-OF-WAY PARCELS, SHOWN ON THIS PLAT AS PART OF DUCHESNE COUNTY ROAD NUMBER 14, ACCEPTED BY THE BOARD OF COUNTY COMMISSIONERS THIS 29 DAY OF October 1996.

ATTEST:
COUNTY CLERK

CHAIRPERSON

COUNTY RECORDER'S CERTIFICATE

STATE OF UTAH
COUNTY OF DUCHESNE
THIS IS TO CERTIFY THAT THIS PLAT WAS FILED FOR RECORDING IN THE DUCHESNE COUNTY RECORDER'S OFFICE ON THE 30 DAY OF October 1996 AT 8:44 O'CLOCK A.M
AND IS DULY RECORDED.
BOOK A271 PAGE 341-345
FILING NO. 316451

COUNTY RECORDER

26 AUGUST 1996 88-128-007

Duchesne County Surveyor's File # 94PB 1&3 BRIDGE 1

JERRY D. ALLRED AND ASSOCIATES
SURVEYING AND ENGINEERING CONSULTANTS
121 NORTH CENTER ST. P.O. BOX 975
DUCHESNE, UTAH 84021
(801) 738-5352

DRAWING NUMBER 2412 1 of 3
SAFCO PRODUCTS • NEW HOPE, MINNESOTA REORDER BY PART NUMBER 6551