BOUNDARY SURVEY FOR
DOUGLAS DE LUCA
9470 S. COBALT CIRCLE
SANDY, UT 84094

SECTION 32
TOWNSHIP 4 SOUTH, RANGE 6 WEST
UINTAH SPECIAL BASE AND MERIDIAN
DUCHESNE COUNTY, UTAH

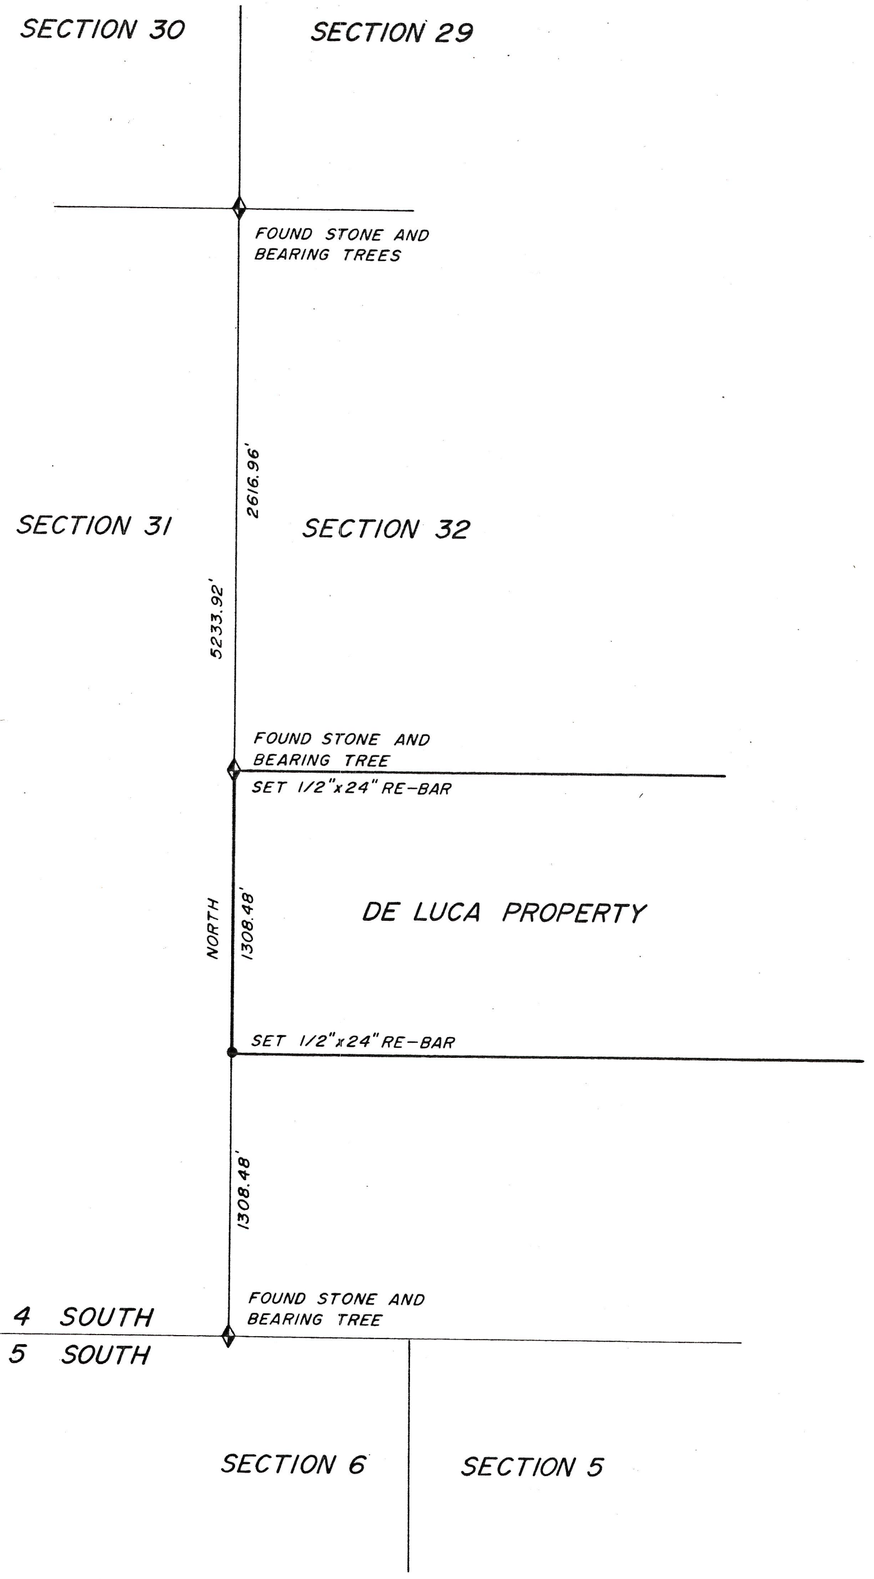

SURVEYOR'S CERTIFICATE

I, Clinton S. Peatross, Duchesne, Utah, do hereby certify that I am a Registered Land Surveyor, and that I hold License No. 155666, as prescribed by the laws of the state of Utah, and that I have made a survey along the section line as indicated on this plat.

9/29/95
Date

Clinton S. Peatross

REGISTERED LAND SURVEYOR
Clinton S. Peatross
No. 155666
STATE OF UTAH

SCALE 1"=500'

Duch Co Surveyor File No. 629

JOB #658

PREPARED BY
PEATROSS LAND SURVEYS
REGISTERED LAND SURVEYOR
P.O. BOX 271
DUCHESNE, UTAH 84021
(801) 738-2386