DUCHESNE COUNTY MONUMENT SURVEY RECORD

T4S R7W
¼
SEC 15 + SEC 14

U.S.B.&M.

P–17

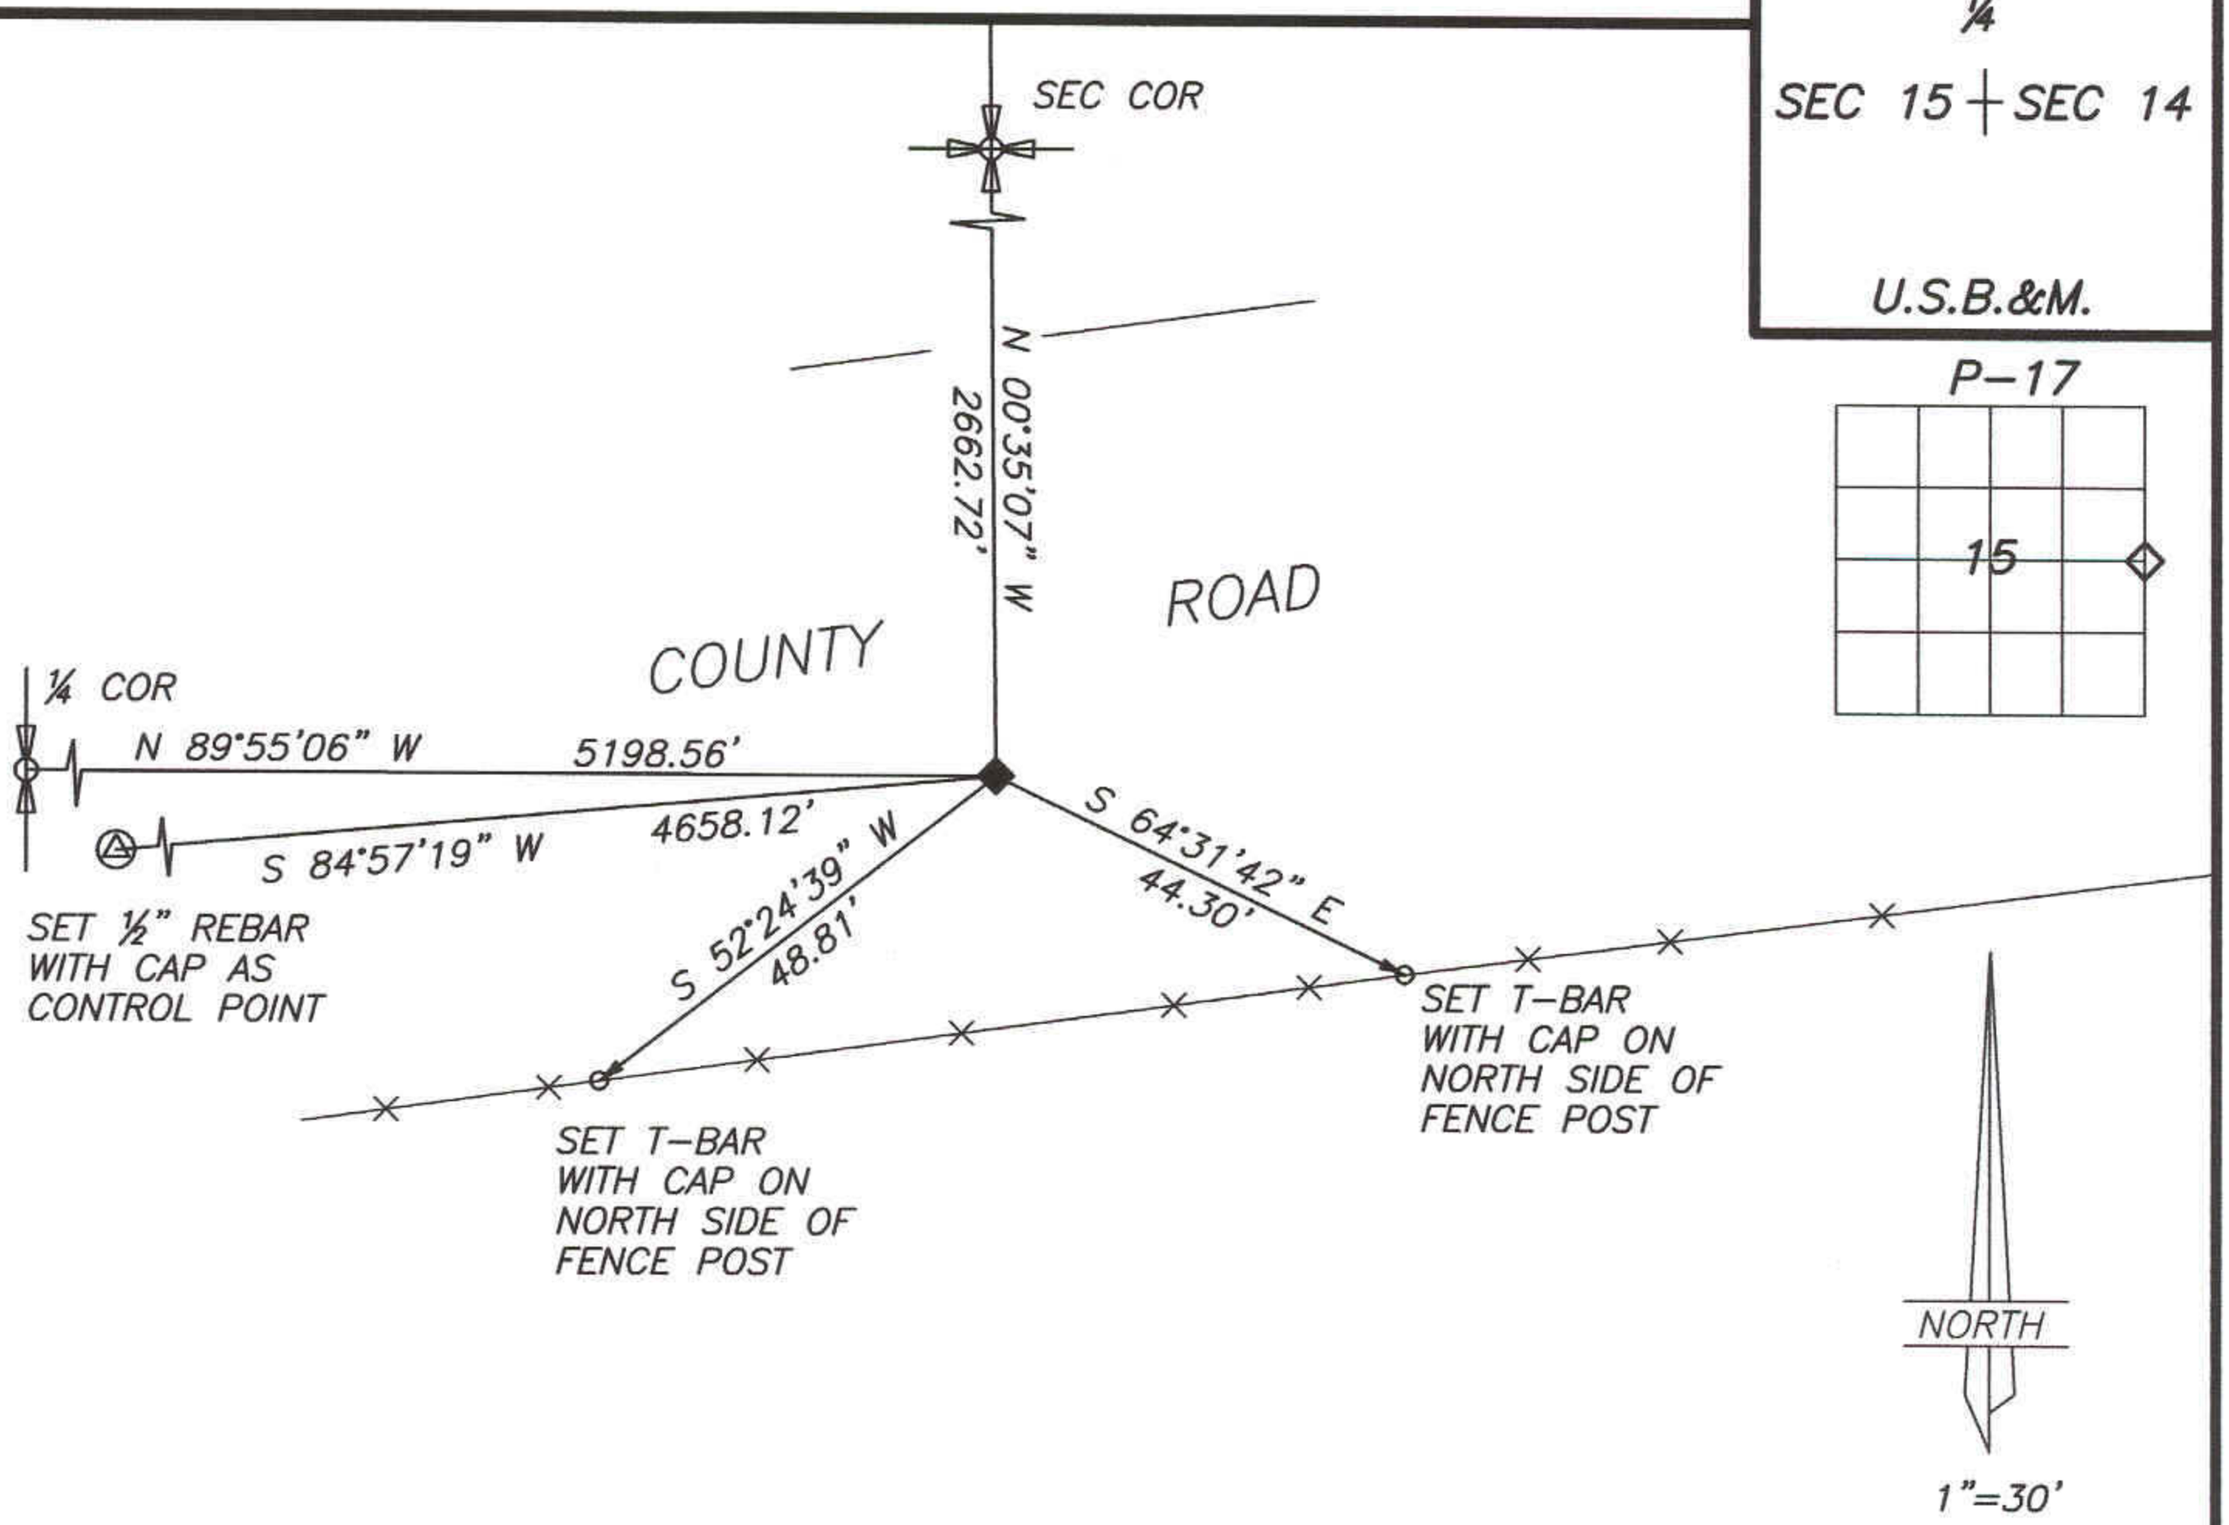

DESCRIPTION OF CORNER EVIDENCE FOUND

POSITION OF ¼ CORNER WAS DETERMINED FROM TIES OF A PREVIOUS SURVEY.

DESCRIPTION OF MONUMENT AND ACCESSORIES ESTABLISHED TO PERPETUATE THE ORIGINAL LOCATION OF THE CORNER

SET 2½" ALUMINUM COUNTY MONUMENT
IN GRAVEL ROAD APPX. 3" BELOW SURFACE OF ROAD.
MONUMENT STAMPED:

DUCHESNE COUNTY SURVEY
PENALTY $250 FOR REMOVAL
T4S R7W
¼
SEC 15 + SEC 14
2002

STATE PLANE COORDINATE DATA

26 DEC 2002

CERTIFICATION

I Jerry D. Allred, Professional Land Surveyor, State of Utah, do hereby certify that I have performed or reviewed the work done on the diagrammed corner as reported on this recordation form and approve same

Date 26 Nov 2002

Jerry D. Allred, Professional Land Surveyor
Certificate No. 148951
Duchesne County Surveyor

PROFESSIONAL LAND SURVEYOR
No. 148951
JERRY D. ALLRED
STATE OF UTAH