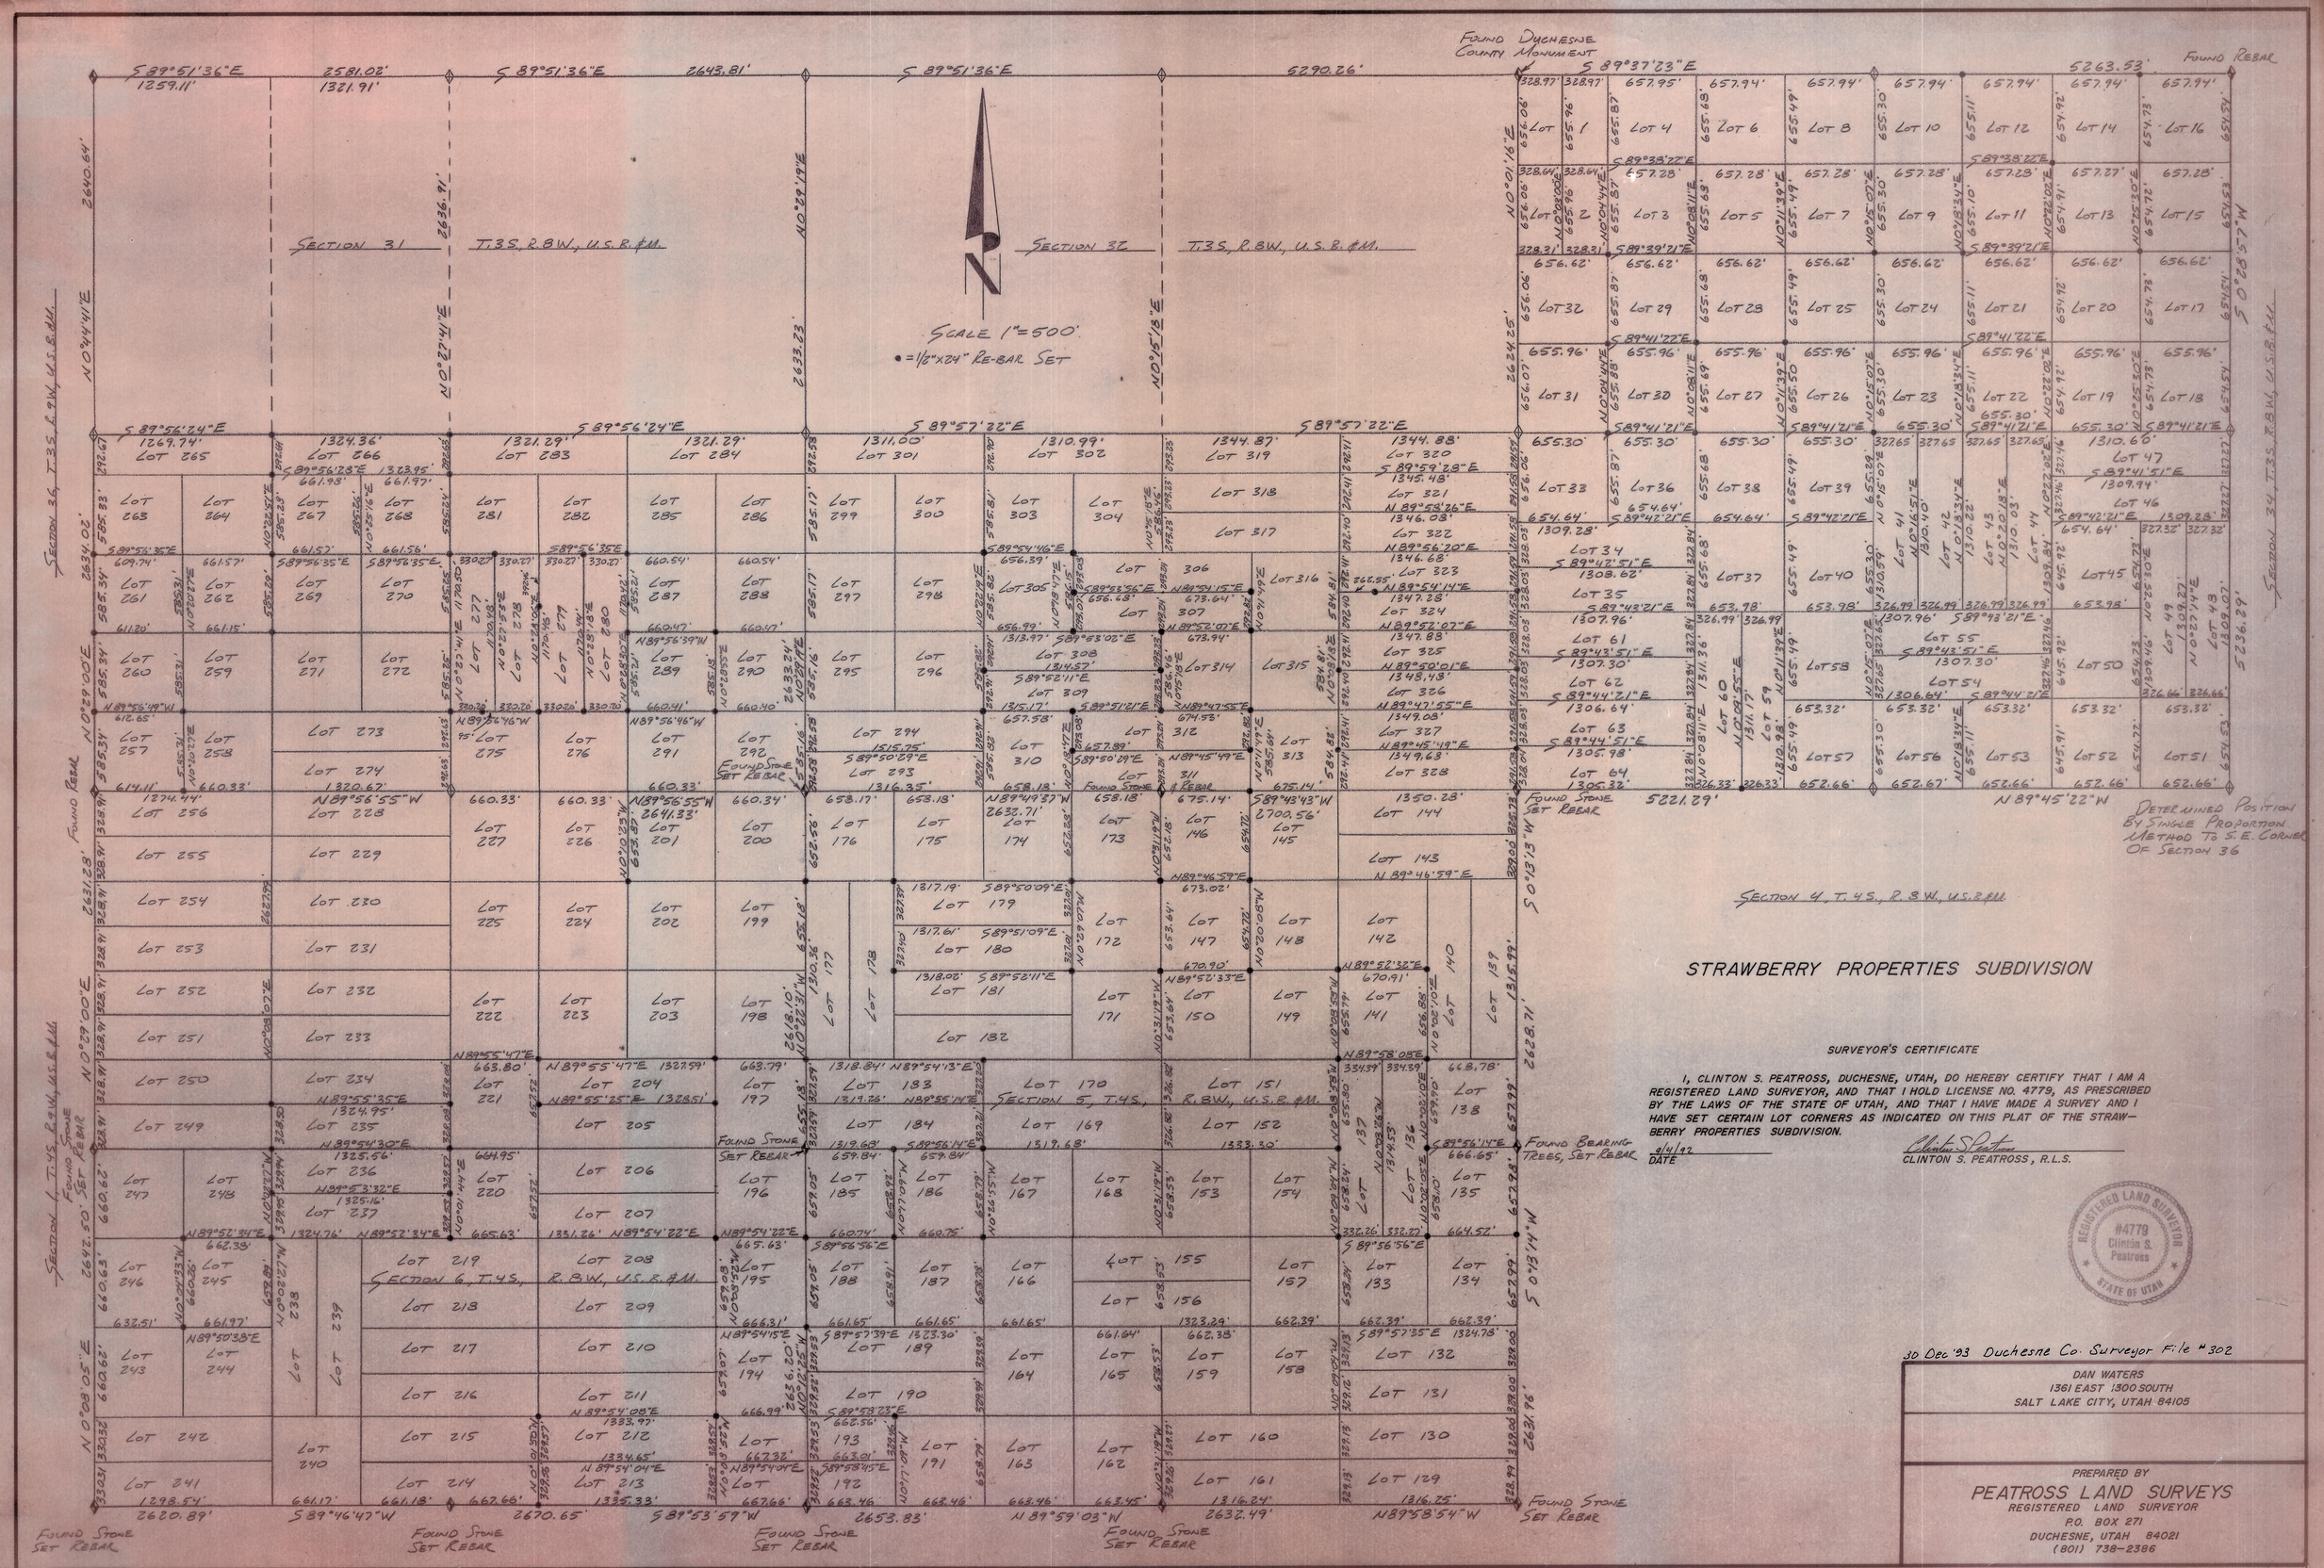

STRAWBERRY PROPERTIES SUBDIVISION

SURVEYOR'S CERTIFICATE

I, CLINTON S. PEATROSS, DUCHESNE, UTAH, DO HEREBY CERTIFY THAT I AM A REGISTERED LAND SURVEYOR, AND THAT I HOLD LICENSE NO. 4779, AS PRESCRIBED BY THE LAWS OF THE STATE OF UTAH, AND THAT I HAVE MADE A SURVEY AND I HAVE SET CERTAIN LOT CORNERS AS INDICATED ON THIS PLAT OF THE STRAWBERRY PROPERTIES SUBDIVISION.

3/4/92
DATE

Clinton S. Peatross
CLINTON S. PEATROSS, R.L.S.

REGISTERED LAND SURVEYOR #4779 Clinton S. Peatross STATE OF UTAH

30 Dec '93 Duchesne Co. Surveyor File #302

DAN WATERS
1361 EAST 1300 SOUTH
SALT LAKE CITY, UTAH 84105

PREPARED BY
PEATROSS LAND SURVEYS
REGISTERED LAND SURVEYOR
P.O. BOX 271
DUCHESNE, UTAH 84021
(801) 738-2386

Dan Waters

Job #507