BOUNDARY SURVEY FOR
TOM GOLINSKI
DUCHESNE, UTAH 84021

SECTION 14
TOWNSHIP 4 SOUTH, RANGE 8 WEST
UINTAH SPECIAL BASE AND MERIDIAN
DUCHESNE COUNTY, UTAH

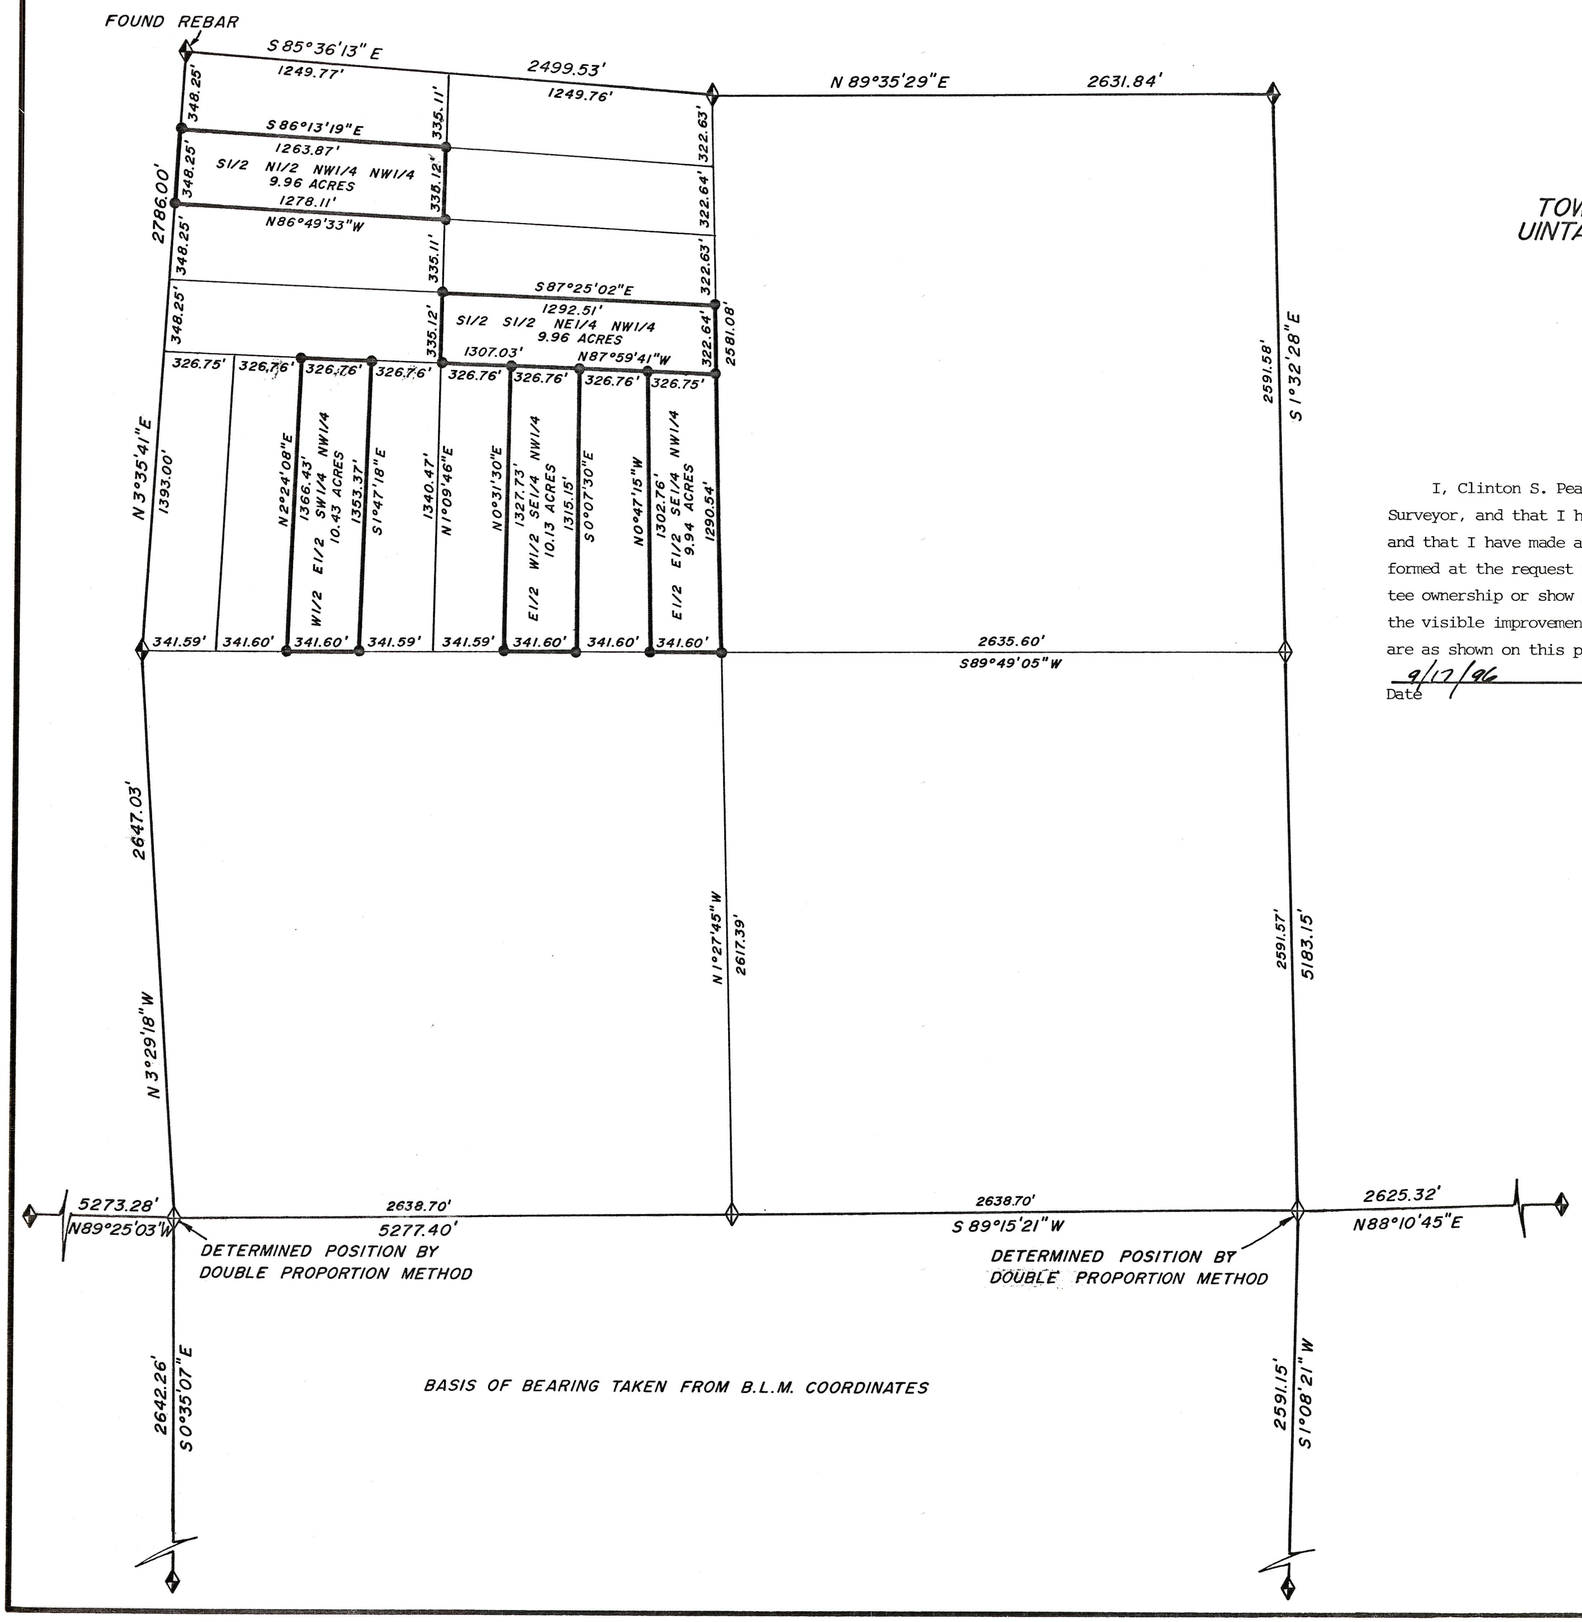

SCALE 1"=500'
●=1/2"x24" REBAR SET
◆=FOUND MONUMENT SET BY THE B.L.M.

SURVEYOR'S CERTIFICATE

I, Clinton S. Peatross, Duchesne, Utah, do hereby certify that I am a Registered Land Surveyor, and that I hold License No 155666, as prescribed by the laws of the state of Utah, and that I have made a survey of the above described tracts of land. This survey was performed at the request of Mr. Tom Golinski of Duchesne, Utah, and does not insure or guarantee ownership or show liens or rights of way recorded or unrecorded. I further certify that the visible improvements effecting the boundaries of the above described tracts of land, are as shown on this plat.

9/17/96
Date

Clinton S. Peatross

Duch Co Surveyor's File No. 582

JOB #692

PREPARED BY
PEATROSS LAND SURVEYS
REGISTERED LAND SURVEYOR
P.O. BOX 271
DUCHESNE, UT 84021
(801)738-2386