UINTAH INDIAN RESERVATION TREATY BOUNDARY
MILE POST 67 TO ANGLE POINT 69+17.8
DEPENDENT RESURVEY

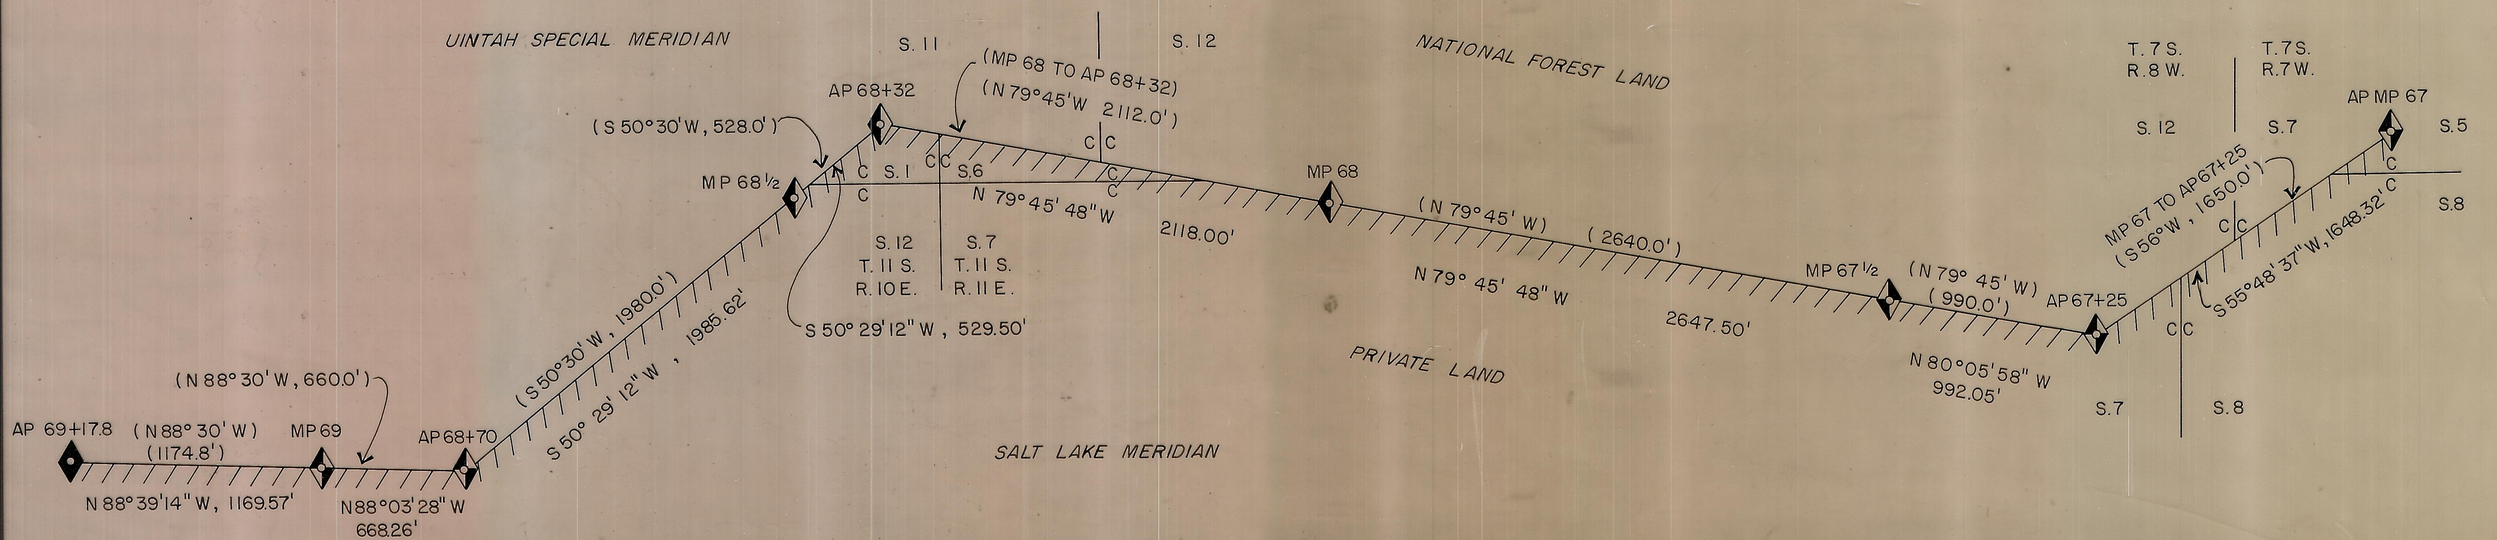

NOTES

THE PURPOSE OF THE SURVEY IS TO DEFINE NATIONAL FOREST LANDS.

ALL FOREST SERVICE MONUMENTS ARE 30" ALUMINUM POSTS WITH A 3¼ DIA. ALUMINUM CAP WITH IDENTIFYING "LOGO".

ORIGINAL, RECORD (1903) BEARINGS AND DISTANCES ARE SHOWN IN PARENTHESIS.

CORNER RECORDS FILED SEPARTELY.

LEGEND

- B.L.M. BRASS CAP MONUMENT SET FROM ORIGINAL EVIDENCE
- FOREST SERVICE MONUMENT SET FROM ORIGINAL EVIDENCE
- FOREST SERVICE MONUMENT SET BY GRANT BOUNDARY ADJUSTMENT
- U.S. / PVT. — FOREST SERVICE PROPERTY BOUNDARY — SURVEYED AND POSTED

0 250' 500' 1000' 1500'
Scale 1" = 500'

BASIS OF BEARING

ALL BEARINGS SHOWN ARE IN PLANE, ANGULAR RELATIONSHIP TO THE BEARING OF THE LINE BETWEEN MP 69 AND ANGLE POINT 69+17.8 AS DETERMINED BY SOLAR OBSERVATION ON JUNE 4, 1987.

CERTIFICATE OF SURVEY

I, J. RUSSELL MANNING, REGISTERED LAND SURVEYOR NO. 3080 — UTAH, CERTIFY THIS PLAT CORRECTLY REPRESENTS A SURVEY MADE UNDER MY DIRECTION AT THE REQUEST OF THE U.S. DEPT. OF AGRICULTURE — FOREST SERVICE.

REGISTERED LAND SURVEYOR 3080 J. RUSSELL MANNING STATE OF UTAH

Du. Co. Sur. #39 5 Jan '89

U. S. DEPARTMENT OF AGRICULTURE
FOREST SERVICE
REGION 4 — ASHLEY NATIONAL FOREST

RECORD OF SURVEY
NATIONAL FOREST BOUNDARY

UINTAH INDIAN RESERVATION TREATY BOUNDARY
MILE POST 67 TO ANGLE POINT 69+17.8
DEPENDENT RESURVEY

SURVEYED BY C. K. MILLER & J. R. BERRY
SURVEY COMMENCED 6-87 SURVEY COMPLETED 6-87
APPROVED J. Russell Manning Forest Land Surveyor DATE 4/88
APPROVED Director, Engineering DATE

DRAWN K.M.Y.
CHECKED C.K.M.
SHEET 1 of 1
DRAWING NO. #39

R4 - 7100 - 78 (3/79)