SKETCH SHOWING RELATIVE LOCATION OF MONUMENT AND REFERENCE POINTS.

T8S, R17E
1/4
22 ◆ 23
S.L.B. & M.

1984
CORNER IDENTIFICATION
L Ø-17

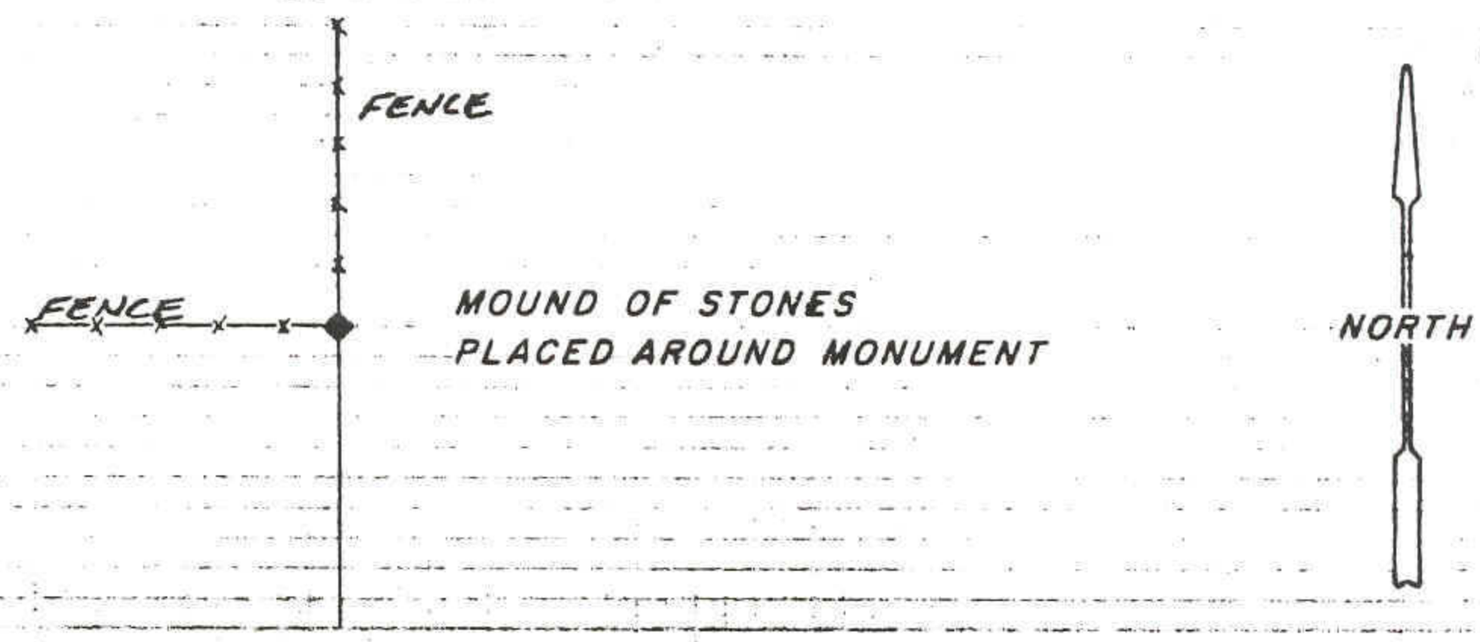

CERTIFICATION

I, Jerry D. Allred Registered Land Surveyor, State of Utah, hereby certify that I have performed or reviewed the work done on the diagrammed corner as reported on this recordation form and approve same.

5 Apr 03 — Jerry D. Allred — Signature of Surveyor — 3817 Dec. '84 — Reg. No.

DUCHESNE COUNTY, UTAH

LAND SURVEY MONUMENT RECORD

DESCRIPTION OF CORNER EVIDENCE FOUND AND ORIGINAL RECORD, (if known).

Found G.L.O. Brass cap broken off in a stone mound. I scraped away the earth and found a mortar column surrounded by rust. Excavated over the mortar column and set an aluminum monument over the column position with the brass cap inside the aluminum monument.

DESCRIPTION OF MONUMENT AND ACCESSORIES ESTABLISHED TO PERPETUATE THE ORIGINAL LOCATION OF THIS CORNER.

Set a 2½" dia. aluminum monument at the position of the corner, stamped:

DUCHESNE COUNTY SURVEY
UNLAWFUL TO DISTURB

T8S R17E
¼
S 22 - S 23
1984

Re-built stone mound alongside.