

WEM Operating, LLC

WELL PACKAGE COVER SHEET

HORSE 1 PAD

KAVA 4-4-5-2-3H,

KAVA 4-4-5-2-5H,

KAVA 4-4-5-2-6H

& KAVA 4-4-5-2-44H

Pad Location: Lot 1 of Section 5, T4S, R4W, U.S.B.&M

VERSION HISTORY

VERSION:	DATE:	NOTES:
V1	04-28-26	ORIGINAL WELL PACKAGE.
V2	06-25-26	ADJUSTED BOTTOM HOLES.

SURVEYED BY: K.G.S. DATE SURVEYED: 06-08-26



DRAWN BY: F.T.M. DATE DRAWN: 04-28-26



180 NORTH VERNAL AVE
VERNAL, UTAH 84078

WEM Operating, LLC

SECTIONS 5 & 6, T4S, R4W, U.S.B.&M.
DUCHESNE COUNTY, UTAH.

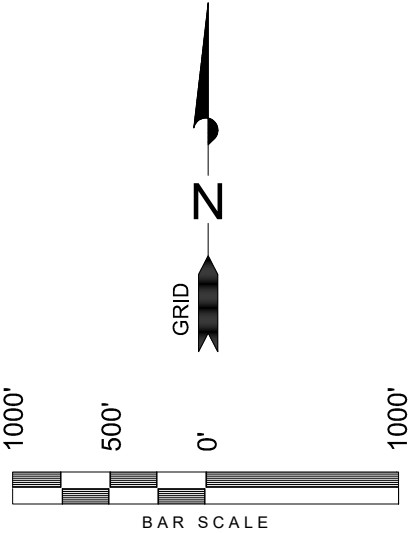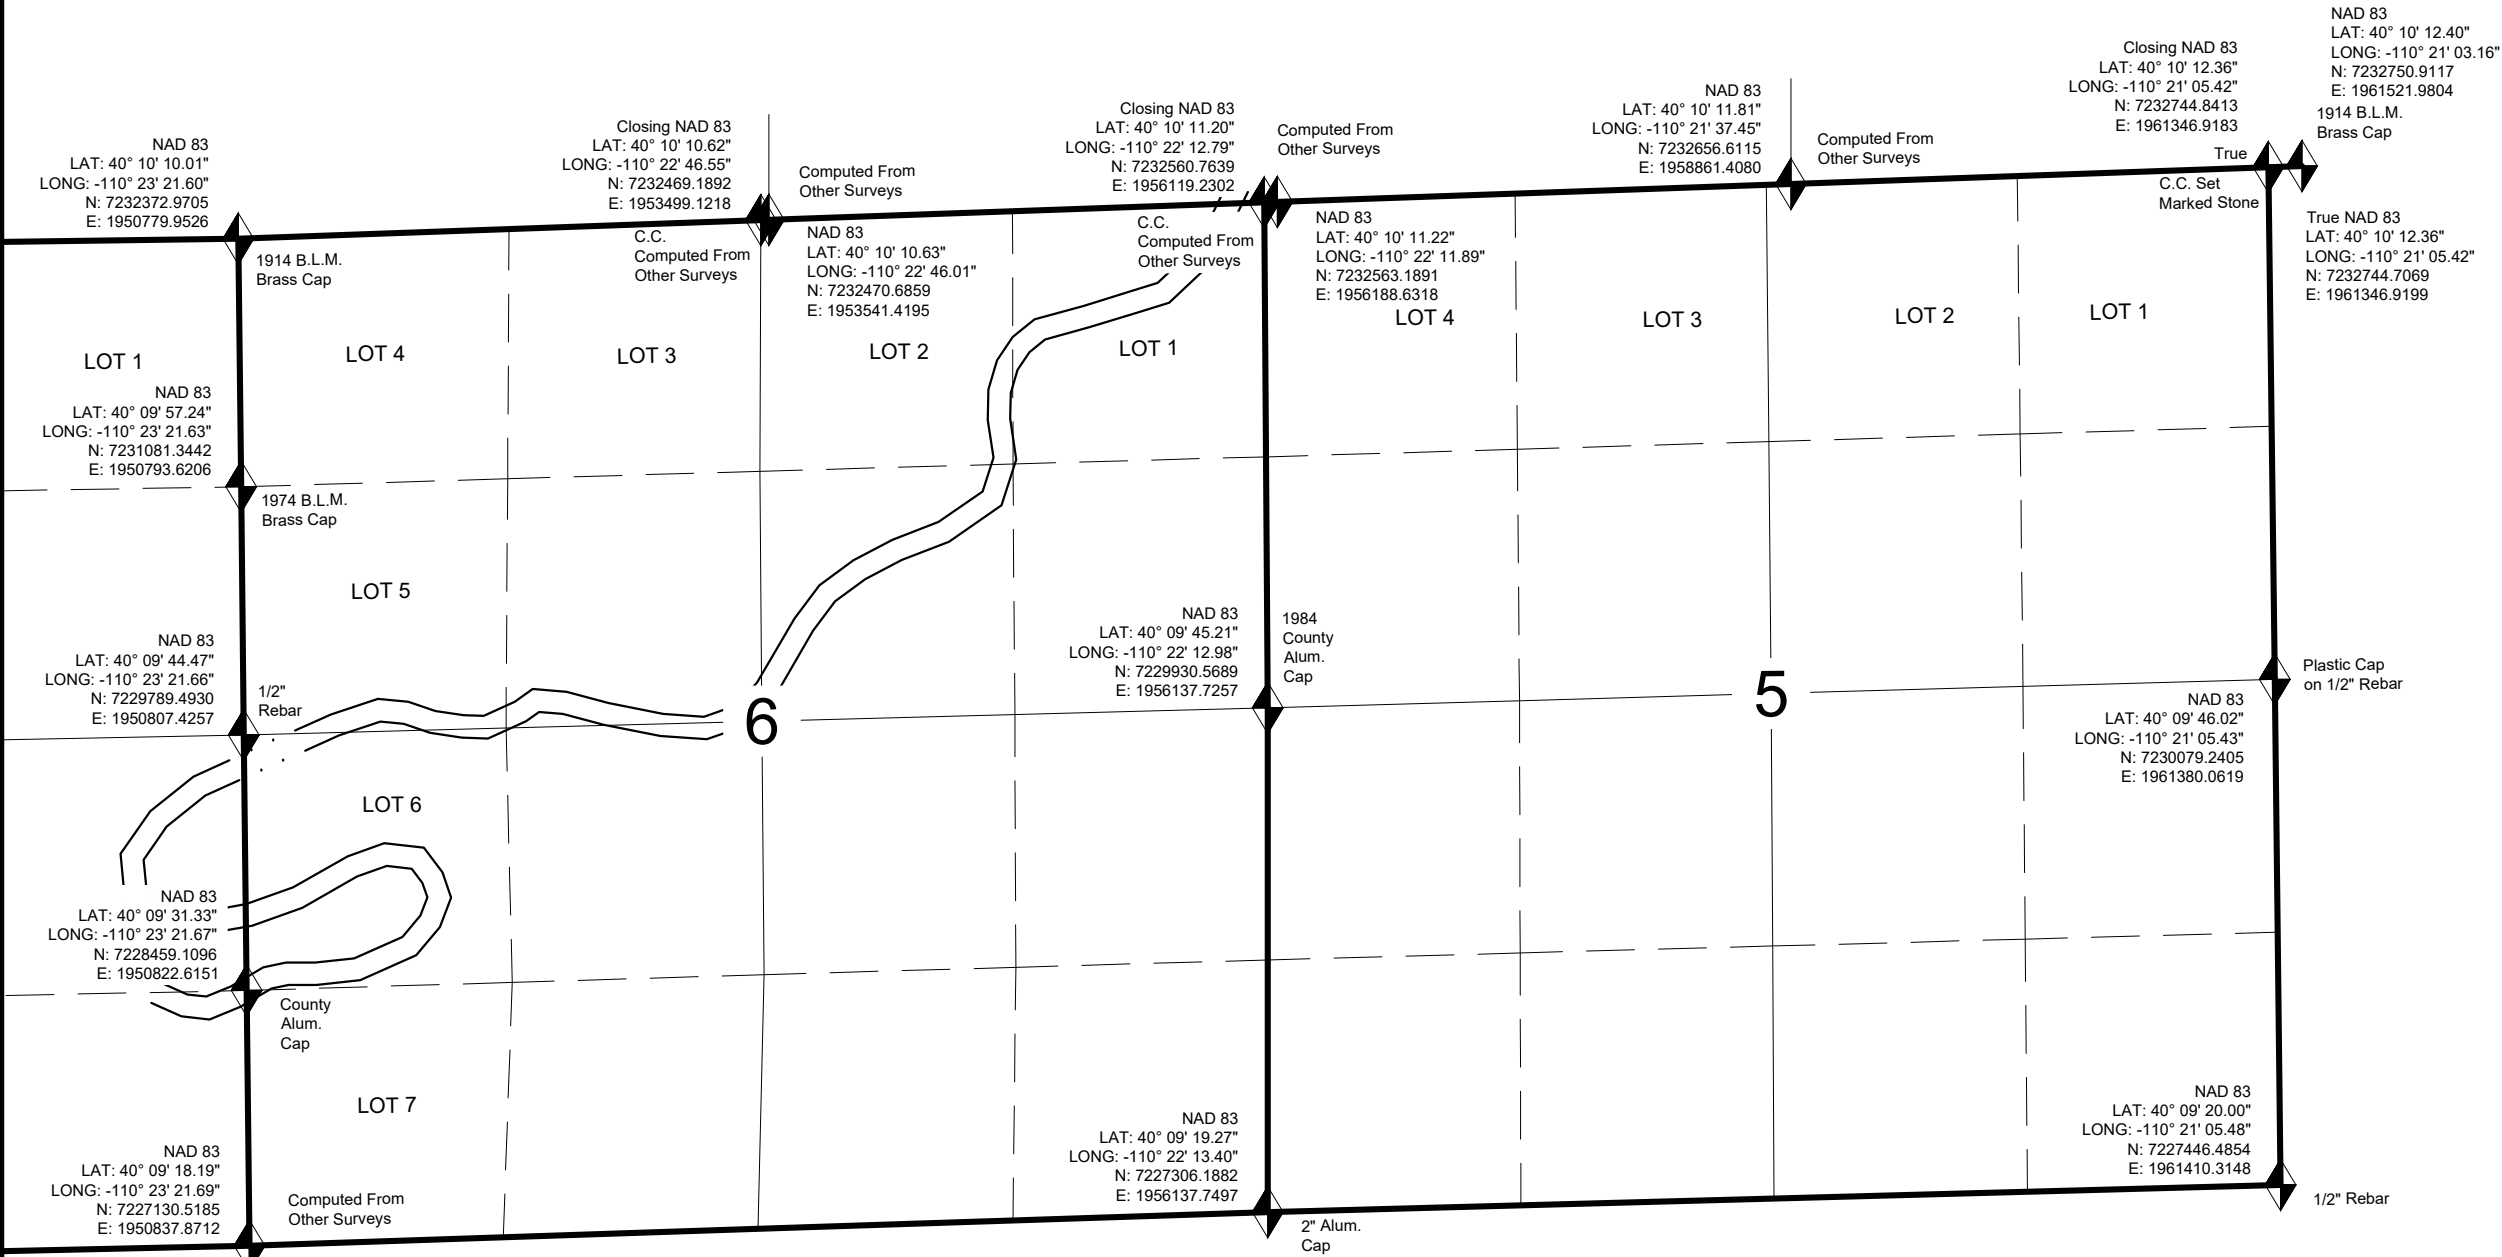

- NOTES:
- Well footages are measured at right angles to the Section Lines.
 - Bearings are based on Global Positioning Satellite Observations referencing Utah Central State Plane Grid North.

T4S, R5W, U.S.B.&M.
T4S, R4W, U.S.B.&M.

SECTION CORNERS LOCATED

SECTION CORNERS COMPUTED

SURVEYED BY: K.G.S.

SURVEY DATE: 06-08-26

DRAWN BY: F.T.M.

DRAFT DATE: 04-28-26


SCALE: 1" = 1000'

TRI-STATE

180 NORTH VERNAL AVE
VERNAL, UTAH 84078

WELL LOCATION, KAVA 4-4-5-2-5H,
LOCATED AS SHOWN IN THE SE 1/4
NE 1/4 OF SECTION 5, T4S, R4W,
U.S.B.&M. DUCHESNE COUNTY, UTAH.


TARGET BOTTOM HOLE, KAVA 4-4-5-2-5H,
LOCATED AS SHOWN IN LOT 5
(SW 1/4 NW 1/4) OF SECTION 6, T4S, R4W,
U.S.B.&M. DUCHESNE COUNTY, UTAH.

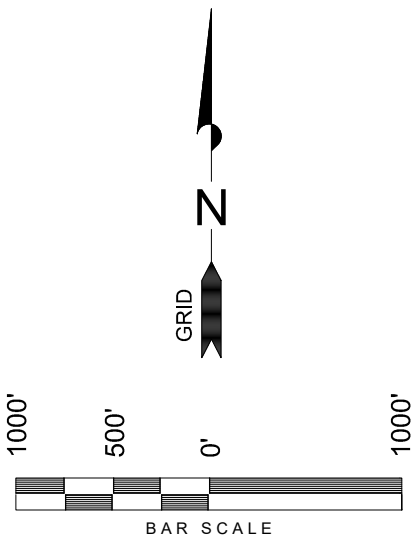

- NOTES:
- Well footages are measured at right angles to the Section Lines.
 - Bearings are based on Global Positioning Satellite Observations referencing Utah Central State Plane Grid North.

THIS IS TO CERTIFY THAT THE ABOVE PLAN WAS PREPARED FROM FIELD NOTES OF ACTUAL SURVEYS MADE BY ME OR UNDER MY SUPERVISION AND THAT THE SAME ARE TRUE AND CORRECT TO THE BEST OF MY KNOWLEDGE AND BELIEF. No.189377
83358 REGISTERED LAND SURVEYOR STACY W. STEWART
STATE OF UTAH

REVISED: 06-25-26 ADJUSTED BOTTOM HOLE.

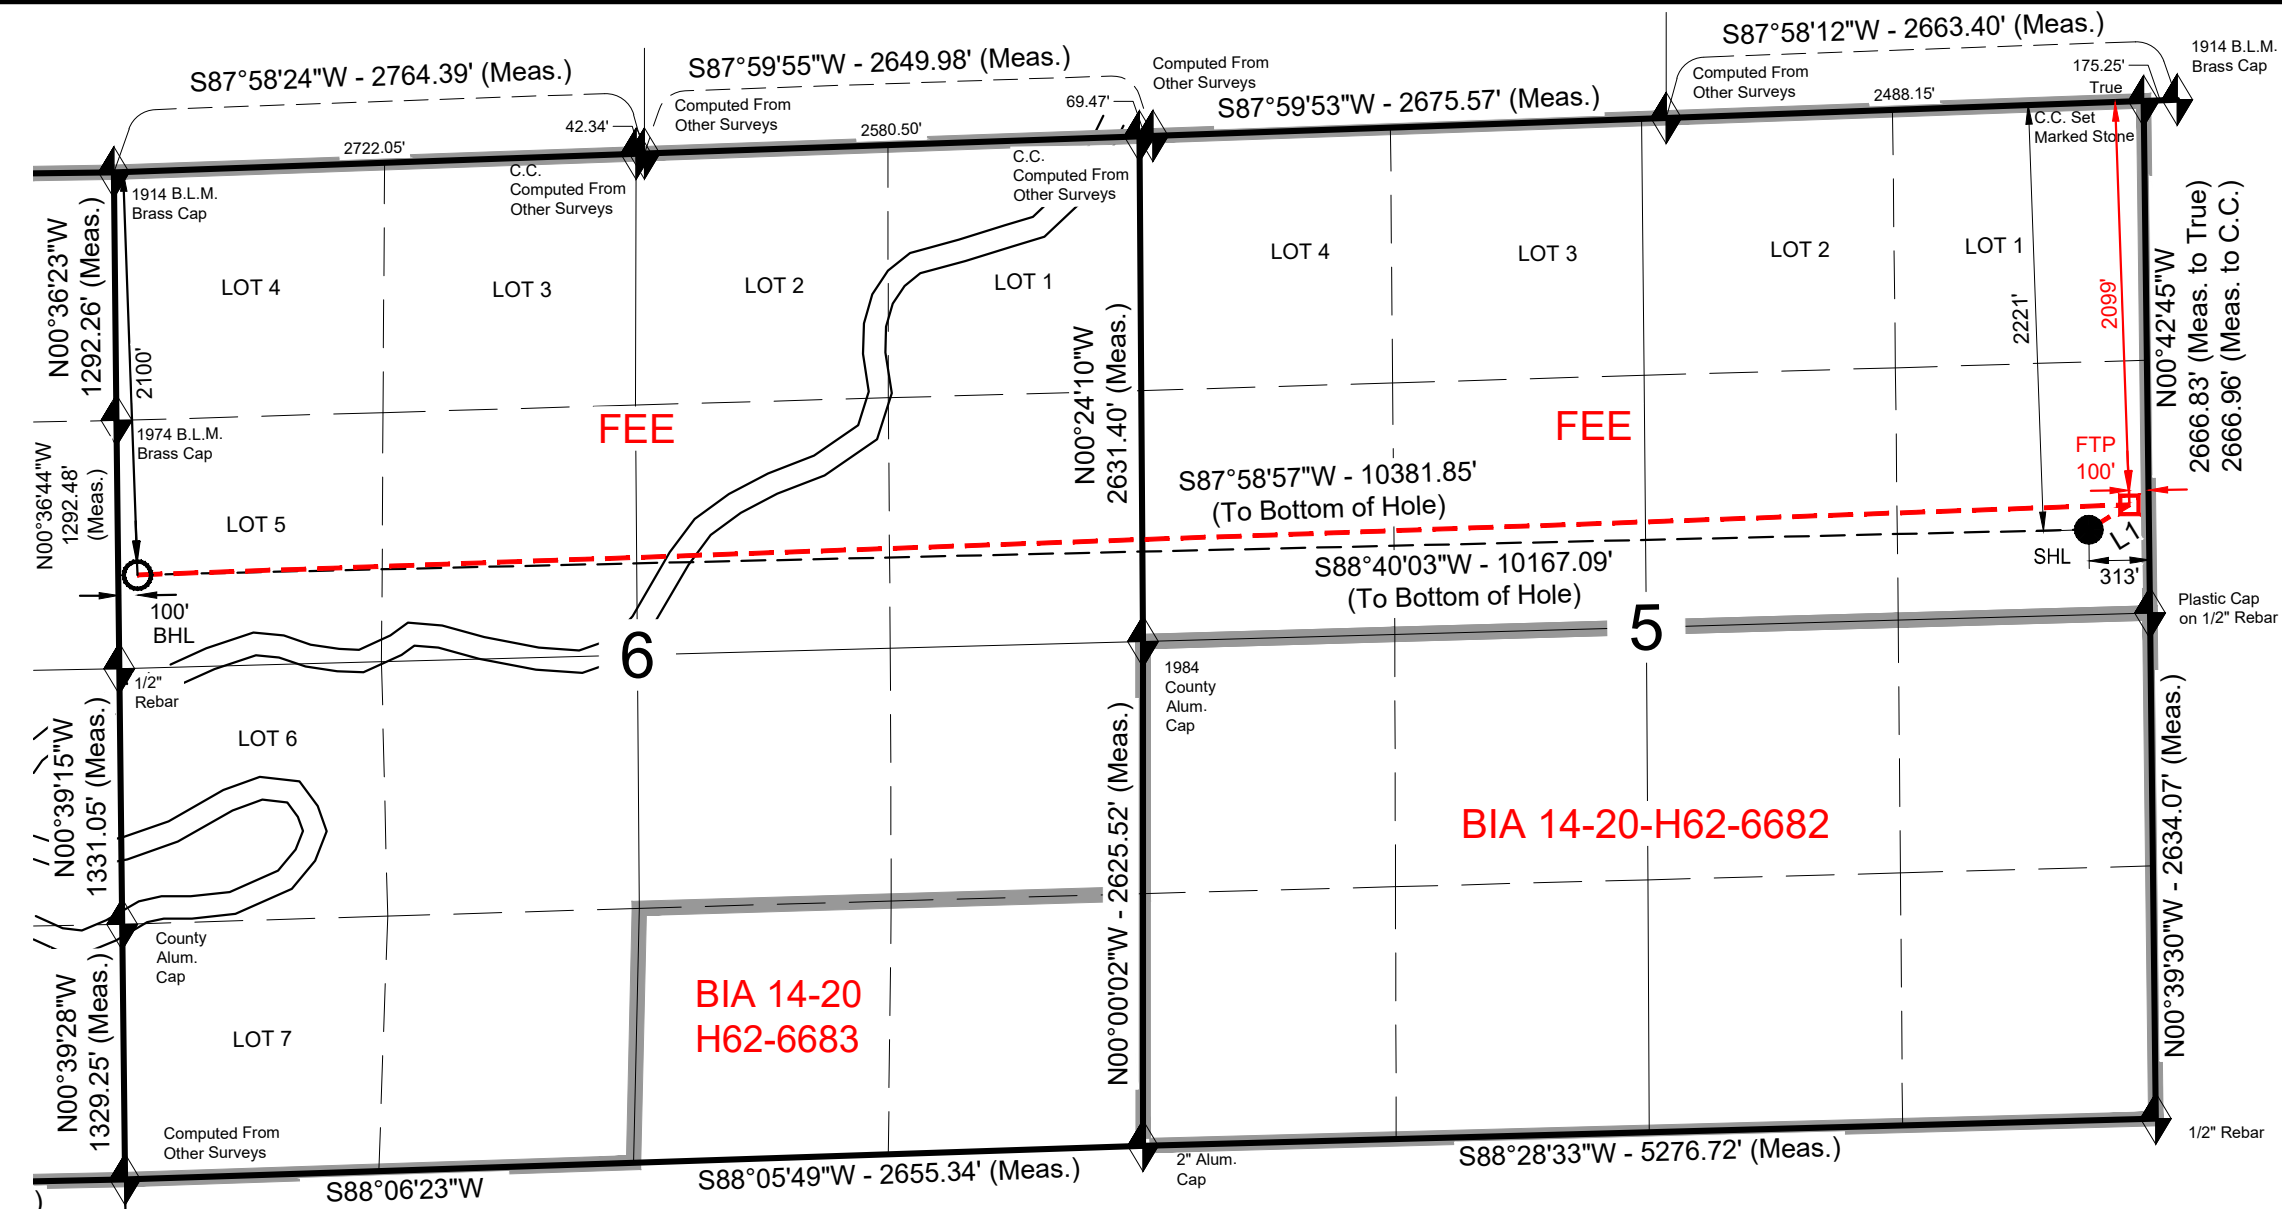

WELL LOCATION:
KAVA 4-4-5-2-5H
UNGRADED GROUND = 5656.3'

LINE TABLE		
LINE	DIRECTION	LENGTH
L1	N58°33'03"E	247.41'

SURFACE LOCATION	
NAD 83 (SURFACE LOCATION)	
LATITUDE =	40°09'50.35" (40.163986)
LONGITUDE =	110°21'09.45" (110.352626)
STATE PLANE UT83-CF	
N: =	7230513.600
E: =	1961062.116
UTM NAD 83 ZONE N12 METERS	
N: =	4446159.226
E: =	555127.414

FIRST TAKE POINT	
NAD 83 (FIRST TAKE POINT)	
LATITUDE =	40°09'51.60" (40.164333)
LONGITUDE =	110°21'06.72" (110.351865)
STATE PLANE UT83-CF	
N: =	7230642.630
E: =	1961273.092
UTM NAD 83 ZONE N12 METERS	
N: =	4446198.187
E: =	555191.919

BOTTOM OF HOLE	
NAD 83 (BOTTOM OF HOLE)	
LATITUDE =	40°09'49.28" (40.163690)
LONGITUDE =	110°23'20.36" (110.388989)
STATE PLANE UT83-CF	
N: =	7230277.277
E: =	1950902.176
UTM NAD 83 ZONE N12 METERS	
N: =	4446104.372
E: =	552031.174

● PROPOSED WELLHEAD

□ FIRST TAKE POINT

○ TARGET BOTTOM HOLE

⊗ PPP

◆ SECTION CORNERS LOCATED

◇ SECTION CORNERS COMPUTED

SURVEYED BY:	K.G.S.
SURVEY DATE:	06-08-26
DRAWN BY:	F.T.M.
DRAFT DATE:	04-28-26
SCALE:	1" = 1000'


TRI-STATE

180 NORTH VERNAL AVE
VERNAL, UTAH 84078

WEM Operating, LLC

WELL LOCATION, KAVA 4-4-5-2-6H,
LOCATED AS SHOWN IN THE SE 1/4
NE 1/4 OF SECTION 5, T4S, R4W,
U.S.B.&M. DUCHESNE COUNTY, UTAH.


TARGET BOTTOM HOLE, KAVA 4-4-5-2-6H,
LOCATED AS SHOWN IN LOT 4 (NW 1/4
NW 1/4) OF SECTION 6, T4S, R4W,
U.S.B.&M. DUCHESNE COUNTY, UTAH.

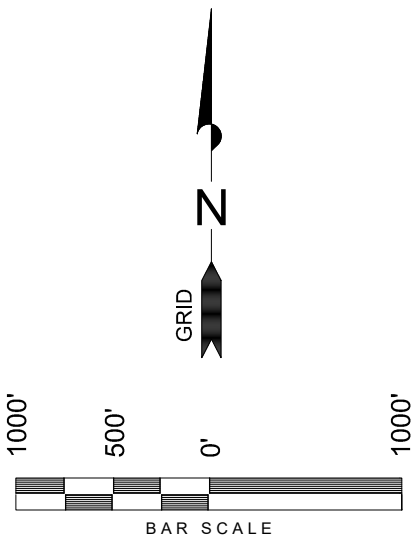

- NOTES:
- Well footages are measured at right angles to the Section Lines.
 - Bearings are based on Global Positioning Satellite Observations referencing Utah Central State Plane Grid North.

THIS IS TO CERTIFY THAT THE ABOVE PLAN WAS PREPARED FROM FIELD NOTES OF ACTUAL SURVEYS MADE BY ME OR UNDER MY SUPERVISION AND THAT THE SAME ARE TRUE AND CORRECT TO THE BEST OF MY KNOWLEDGE AND BELIEF. No.189377
83358 REGISTERED LAND SURVEYOR STACY W. STEWART
STATE OF UTAH

REVISED: 06-25-26 ADJUSTED BOTTOM HOLE.

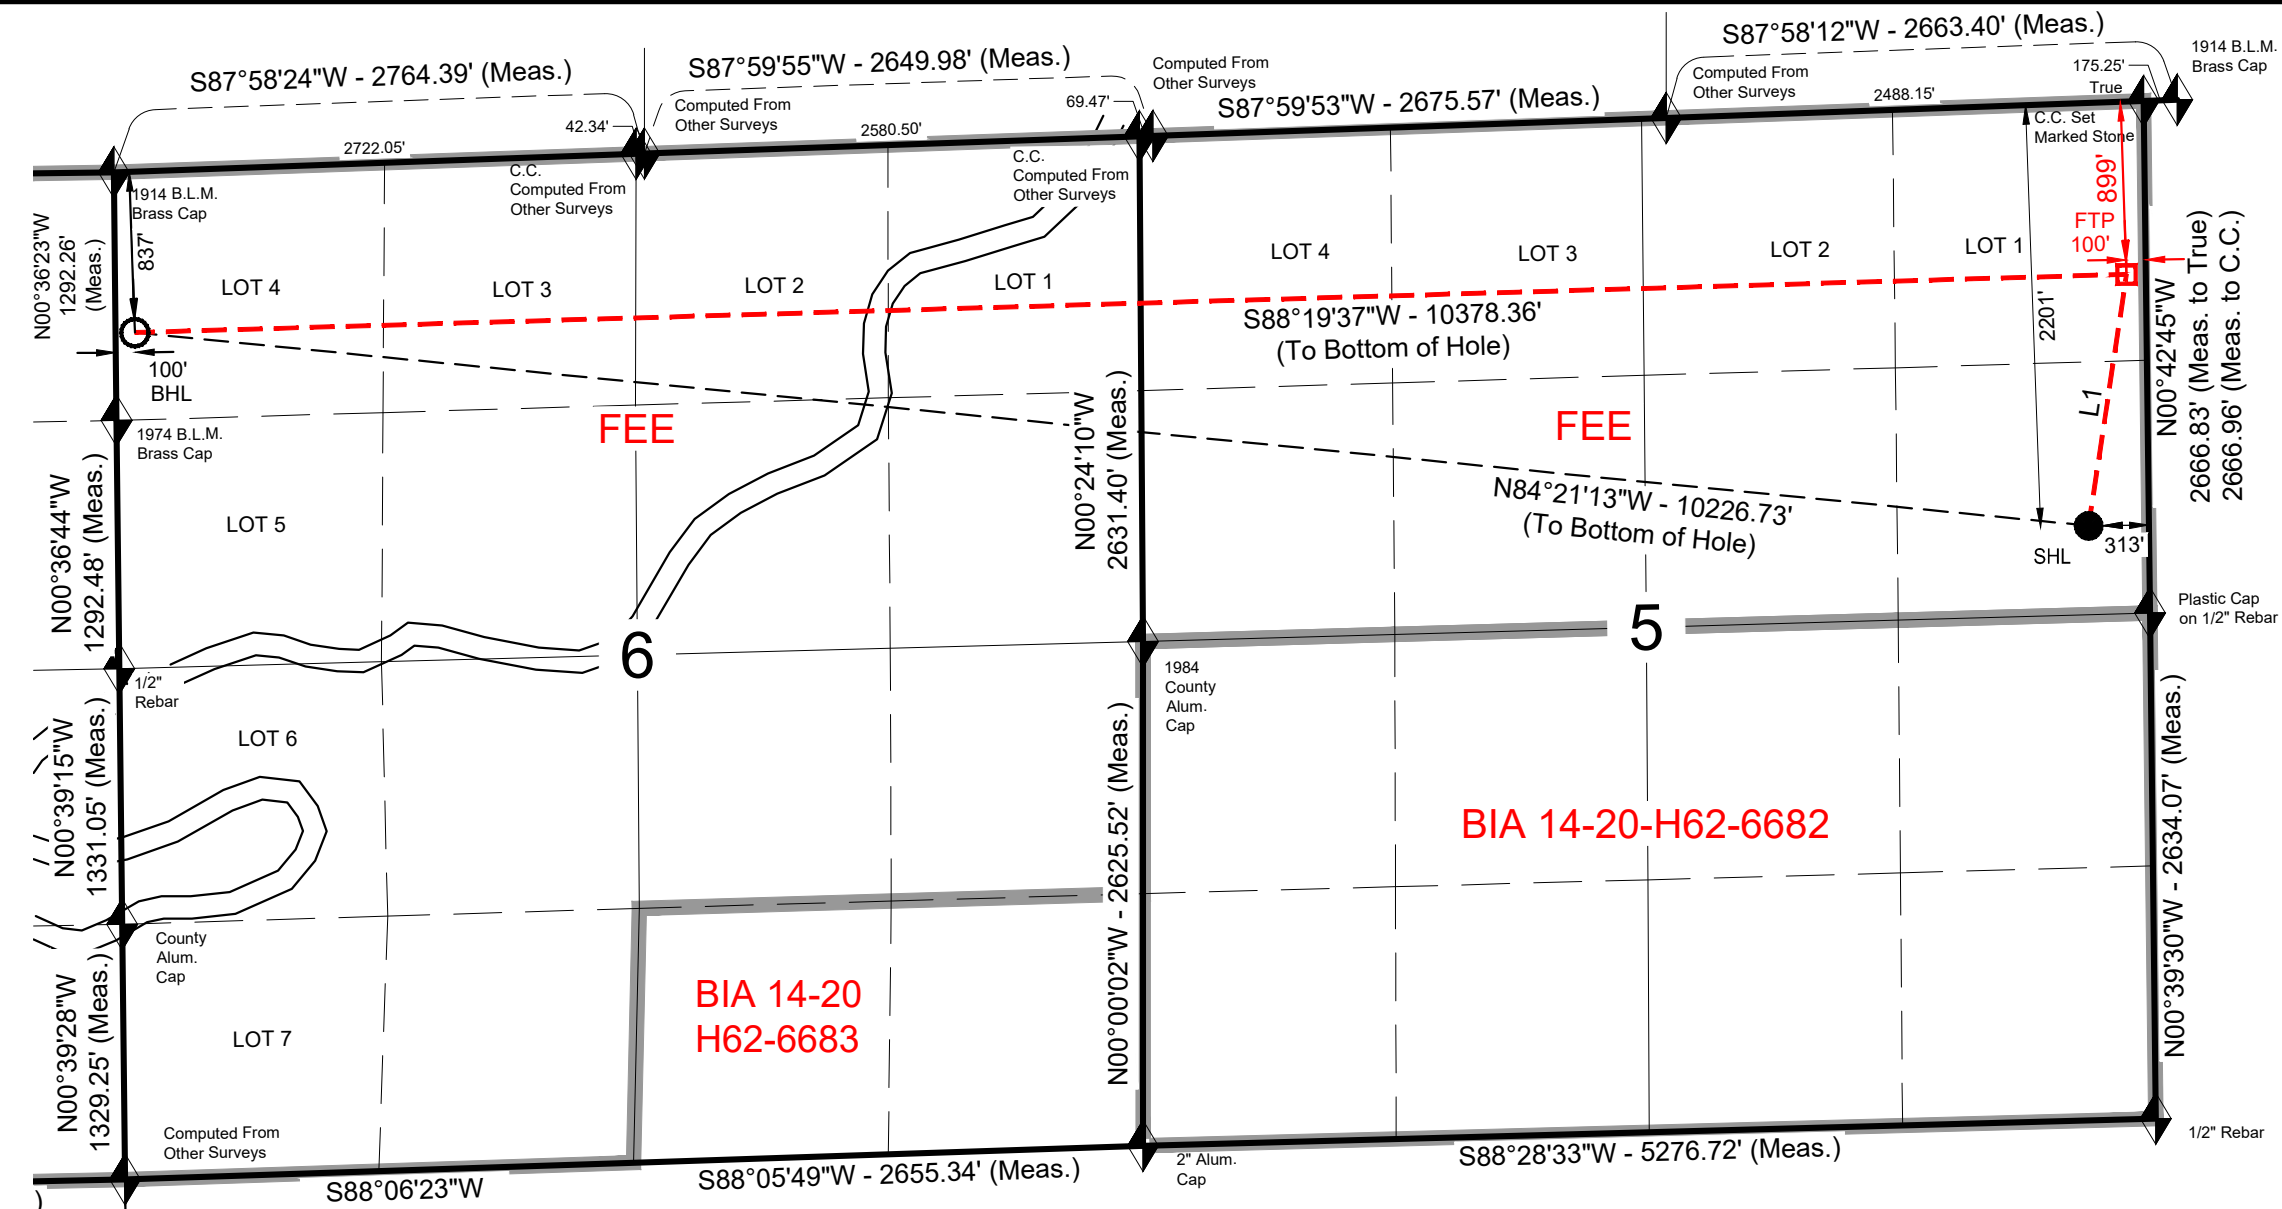

WELL LOCATION:
KAVA 4-4-5-2-6H
UNGRADED GROUND = 5657.4'

LINE TABLE		
LINE	DIRECTION	LENGTH
L1	S08°32'59\"W	1323.88'

SURFACE LOCATION	
NAD 83 (SURFACE LOCATION)	
LATITUDE =	40°09'50.55" (40.164041)
LONGITUDE =	110°21'09.46" (110.352628)
STATE PLANE UT83-CF	
N: =	7230533.580
E: =	1961061.443
UTM NAD 83 ZONE N12 METERS	
N: =	4446165.315
E: =	555127.243

FIRST TAKE POINT	
NAD 83 (FIRST TAKE POINT)	
LATITUDE =	40°10'03.45" (40.167626)
LONGITUDE =	110°21'06.71" (110.351864)
STATE PLANE UT83-CF	
N: =	7231842.186
E: =	1961258.177
UTM NAD 83 ZONE N12 METERS	
N: =	4446563.730
E: =	555189.399

BOTTOM OF HOLE	
NAD 83 (BOTTOM OF HOLE)	
LATITUDE =	40°10'01.76" (40.167155)
LONGITUDE =	110°23'20.33" (110.388981)
STATE PLANE UT83-CF	
N: =	7231539.325
E: =	1950888.736
UTM NAD 83 ZONE N12 METERS	
N: =	4446488.953
E: =	552029.210

● PROPOSED WELLHEAD

□ FIRST TAKE POINT

○ TARGET BOTTOM HOLE

⊗ PPP

◆ SECTION CORNERS LOCATED


◇ SECTION CORNERS COMPUTED

SURVEYED BY:	K.G.S.
SURVEY DATE:	06-08-26
DRAWN BY:	F.T.M.
DRAFT DATE:	04-28-26
SCALE:	1" = 1000'

180 NORTH VERNAL AVE
VERNAL, UTAH 84078

WELL LOCATION, KAVA 4-4-5-2-44H,
LOCATED AS SHOWN IN THE SE 1/4
NE 1/4 OF SECTION 5, T4S, R4W, U.S.B.&M.
DUCHESNE COUNTY, UTAH.


TARGET BOTTOM HOLE, KAVA 4-4-5-2-44H,
LOCATED AS SHOWN IN LOT 6
(NW 1/4 SW 1/4) OF SECTION 6, T4S, R4W,
U.S.B.&M. DUCHESNE COUNTY, UTAH.

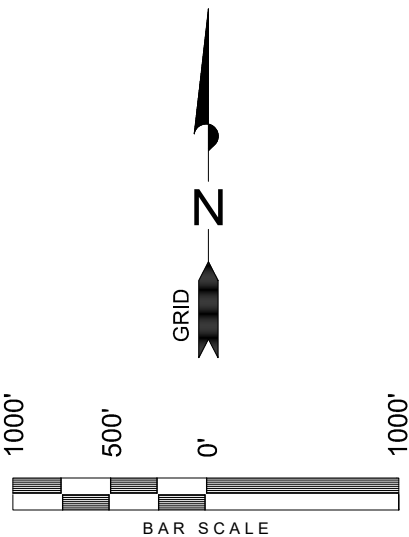

- NOTES:
- Well footages are measured at right angles to the Section Lines.
 - Bearings are based on Global Positioning Satellite Observations referencing Utah Central State Plane Grid North.

THIS IS TO CERTIFY THAT THE ABOVE PLAN WAS
PREPARED FROM FIELD NOTES OF ACTUAL SURVEYS
MADE BY ME OR UNDER MY SUPERVISION AND THAT THE
SAME ARE TRUE AND CORRECT TO THE BEST OF MY
KNOWLEDGE AND BELIEF. No.189377
83358 R. STEWART 06-26-2026
STACY W.
REGISTERED LAND SURVEYOR
REGISTRATION No. 189377
STATE OF UTAH

REVISED: 06-25-26 ADJUSTED BOTTOM HOLE.

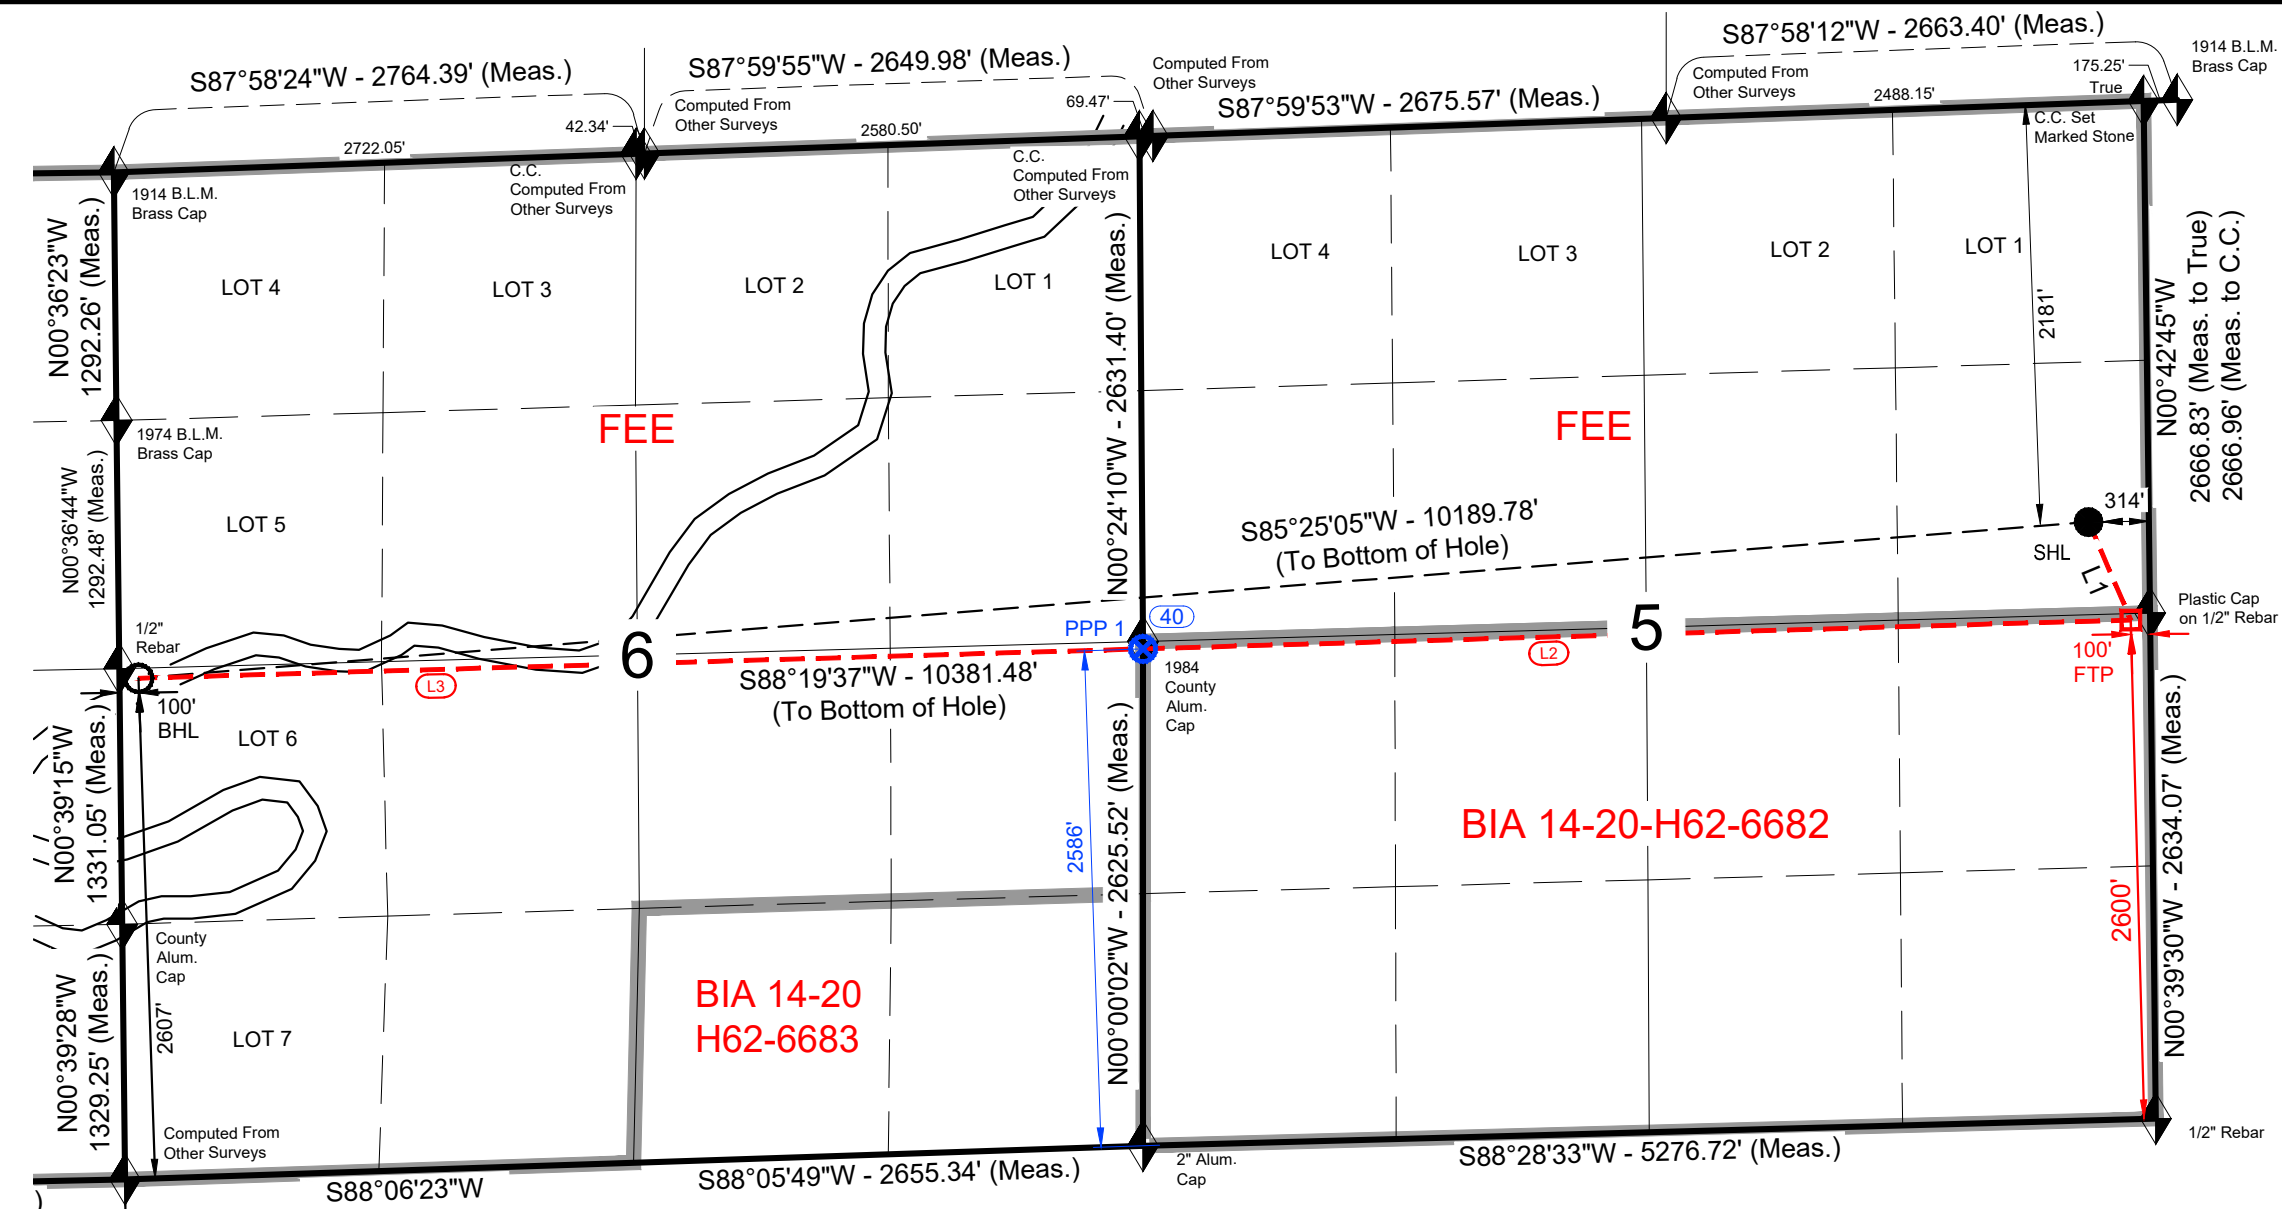

WELL LOCATION:
KAVA 4-4-5-2-44H
UNGRADED GROUND = 5656.5'

LEASE CROSSING - PPP				
POINT	LATITUDE	LONGITUDE	LATITUDE (DECIMAL)	LONGITUDE (DECIMAL)
40	40° 09' 44.83"	-110° 22' 12.98"	40.162454	-110.370273

LINE TABLE		
LINE	DIRECTION	LENGTH
L1	S23°16'52"E	556.22'

LINE TABLE		
LINE	DIRECTION	LENGTH
L2	S88°19'37"W	5147.21'
L3	S88°19'37"W	5234.27'

SURFACE LOCATION	
NAD 83 (SURFACE LOCATION)	
LATITUDE =	40°09'50.75" (40.164096)
LONGITUDE =	110°21'09.47" (110.352629)
STATE PLANE UT83-CF	
N: =	7230553.560
E: =	1961060.770
UTM NAD 83 ZONE N12 METERS	
N: =	4446171.405
E: =	555127.072

FIRST TAKE POINT	
NAD 83 (FIRST TAKE POINT)	
LATITUDE =	40°09'45.67" (40.162686)
LONGITUDE =	110°21'06.72" (110.351866)
STATE PLANE UT83-CF	
N: =	7230042.851
E: =	1961280.517
UTM NAD 83 ZONE N12 METERS	
N: =	4446015.415
E: =	555193.169

BOTTOM OF HOLE	
NAD 83 (BOTTOM OF HOLE)	
LATITUDE =	40°09'43.97" (40.162214)
LONGITUDE =	110°23'20.37" (110.388992)
STATE PLANE UT83-CF	
N: =	7229739.898
E: =	1950907.955
UTM NAD 83 ZONE N12 METERS	
N: =	4445940.618
E: =	552032.027

● PROPOSED WELLHEAD

□ FIRST TAKE POINT


○ TARGET BOTTOM HOLE

⊗ PPP

⬆ SECTION CORNERS LOCATED

⬆ SECTION CORNERS COMPUTED

SURVEYED BY:	K.G.S.
SURVEY DATE:	06-08-26
DRAWN BY:	F.T.M.
DRAFT DATE:	04-28-26
SCALE:	1" = 1000'

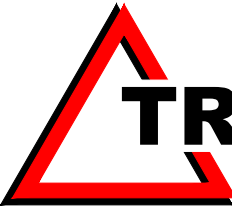


TRI-STATE
180 NORTH VERNAL AVE
VERNAL, UTAH 84078

WEM Operating, LLC

WELL PAD INTERFERENCE PLAT

HORSE 1 PAD
KAVA 4-4-5-2-3H,
KAVA 4-4-5-2-5H,
KAVA 4-4-5-2-6H &
KAVA 4-4-5-2-44H

Pad Location: Lot 1 of
Section 5, T4S, R4W, U.S.B.&M

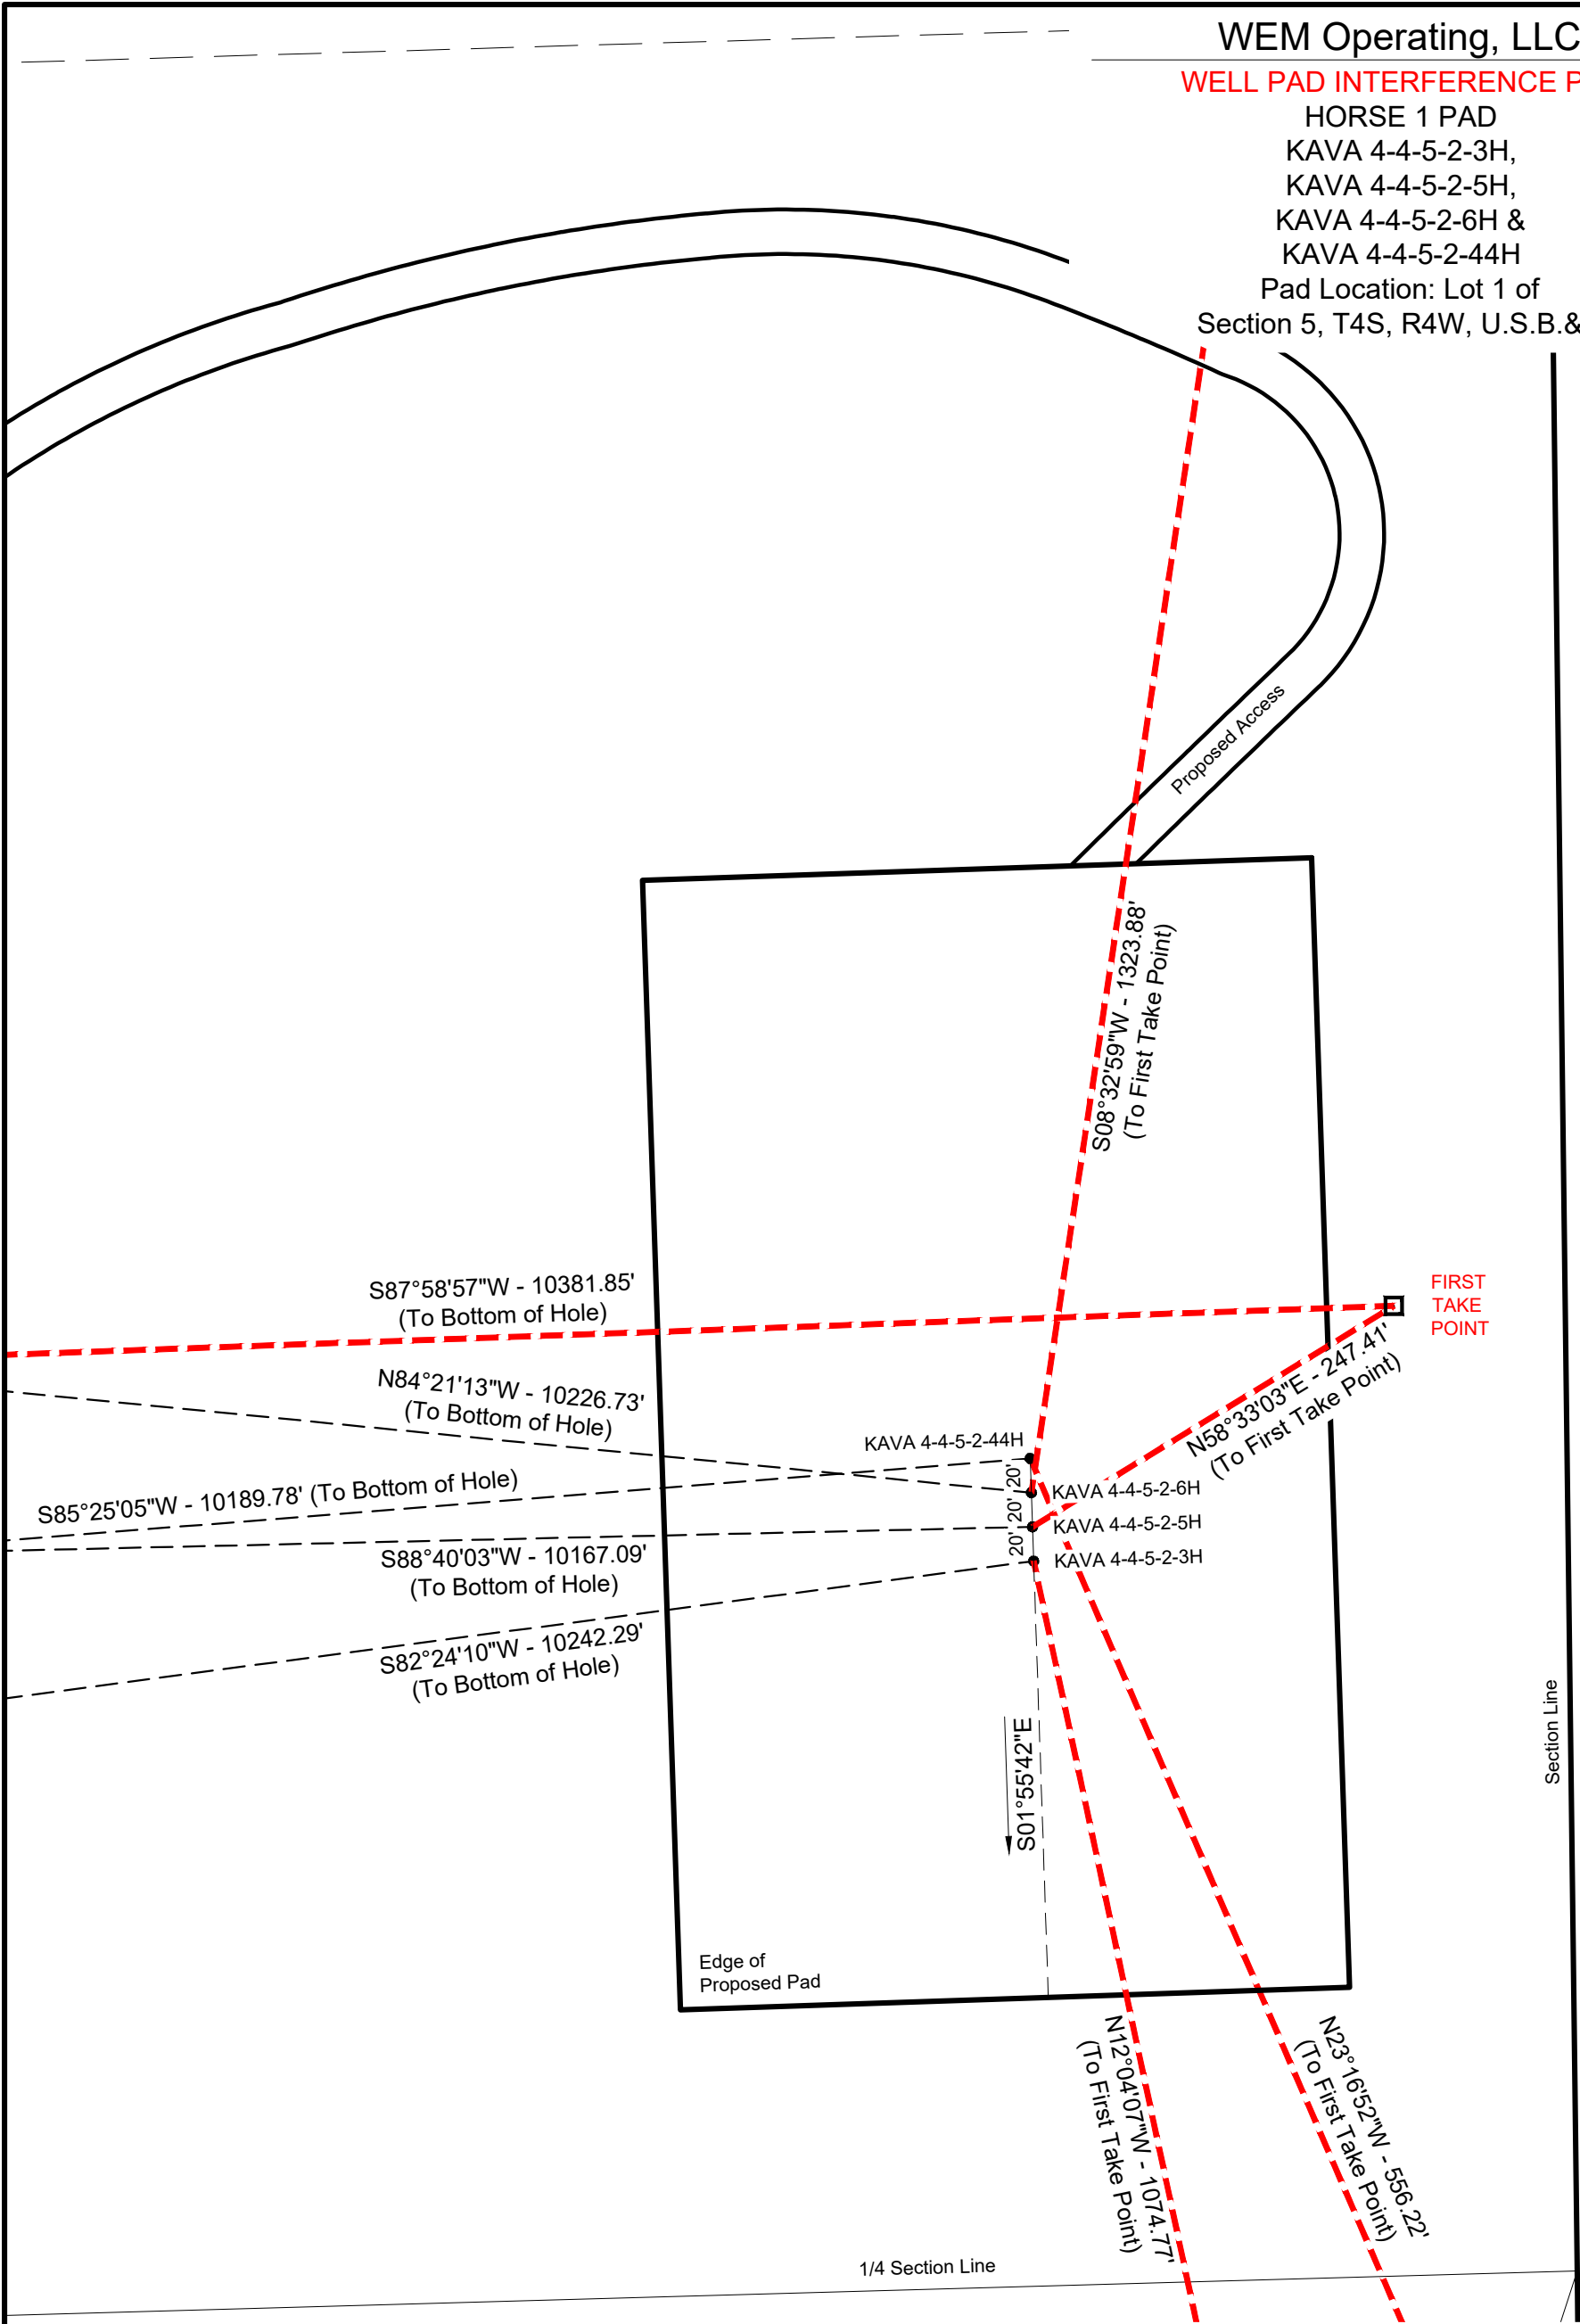

WELL	LATITUDE & LONGITUDE (NAD 83)			SHL TO BHL X,Y COORDS	FOOTAGES		
	SURFACE LOCATION	FIRST TAKE POINT	BOTTOM HOLE LOCATION		SHL (5)	FTP (5)	BHL (6)
KAVA 4-4-5-2-3H	LATITUDE = 40°09'50.15" LONGITUDE = 110°21'09.45"	LATITUDE = 40°09'39.74" LONGITUDE = 110°21'06.73"	LATITUDE = 40°09'38.04" LONGITUDE = 110°23'20.38"	N: -1,354' E: -10,152'	2241' FNL 312' FEL	2000' FSL 100' FEL	2007' FSL 100' FWL
KAVA 4-4-5-2-5H	LATITUDE = 40°09'50.35" LONGITUDE = 110°21'09.45"	LATITUDE = 40°09'51.60" LONGITUDE = 110°21'06.72"	LATITUDE = 40°09'49.28" LONGITUDE = 110°23'20.36"	N: -236' E: -10,164'	2221' FNL 313' FEL	2099' FNL 100' FEL	2100' FNL 100' FWL
KAVA 4-4-5-2-6H	LATITUDE = 40°09'50.55" LONGITUDE = 110°21'09.46"	LATITUDE = 40°10'03.45" LONGITUDE = 110°21'06.71"	LATITUDE = 40°10'01.76" LONGITUDE = 110°23'20.33"	N: 1,006' E: -10,177'	2201' FNL 313' FEL	899' FNL 100' FEL	837' FNL 100' FWL
KAVA 4-4-5-2-44H	LATITUDE = 40°09'50.75" LONGITUDE = 110°21'09.47"	LATITUDE = 40°09'45.67" LONGITUDE = 110°21'06.72"	LATITUDE = 40°09'43.97" LONGITUDE = 110°23'20.37"	N: -814' E: -10,157'	2181' FNL 314' FEL	2600' FSL 100' FEL	2607' FSL 100' FWL
<u>Note:</u> Bearings are based on GPS Observations.		SURVEYED BY: K.G.S.	DATE SURVEYED: 06-08-26	 180 NORTH VERNAL AVE VERNAL, UTAH 84078			
		DRAWN BY: F.T.M.	DATE DRAWN: 02-11-26				
		SCALE: 1" = 100'	REVISED: 06-25-26				

WEM Operating, LLC

LOCATION LAYOUT

HORSE 1 PAD





KAVA 4-4-5-2-3H,

KAVA 4-4-5-2-5H,

KAVA 4-4-5-2-6H

& KAVA 4-4-5-2-44H

Pad Location: Lot 1 of Section 5, T4S, R4W, U.S.B.&M

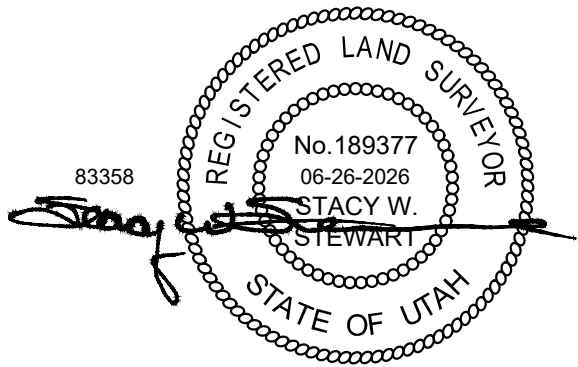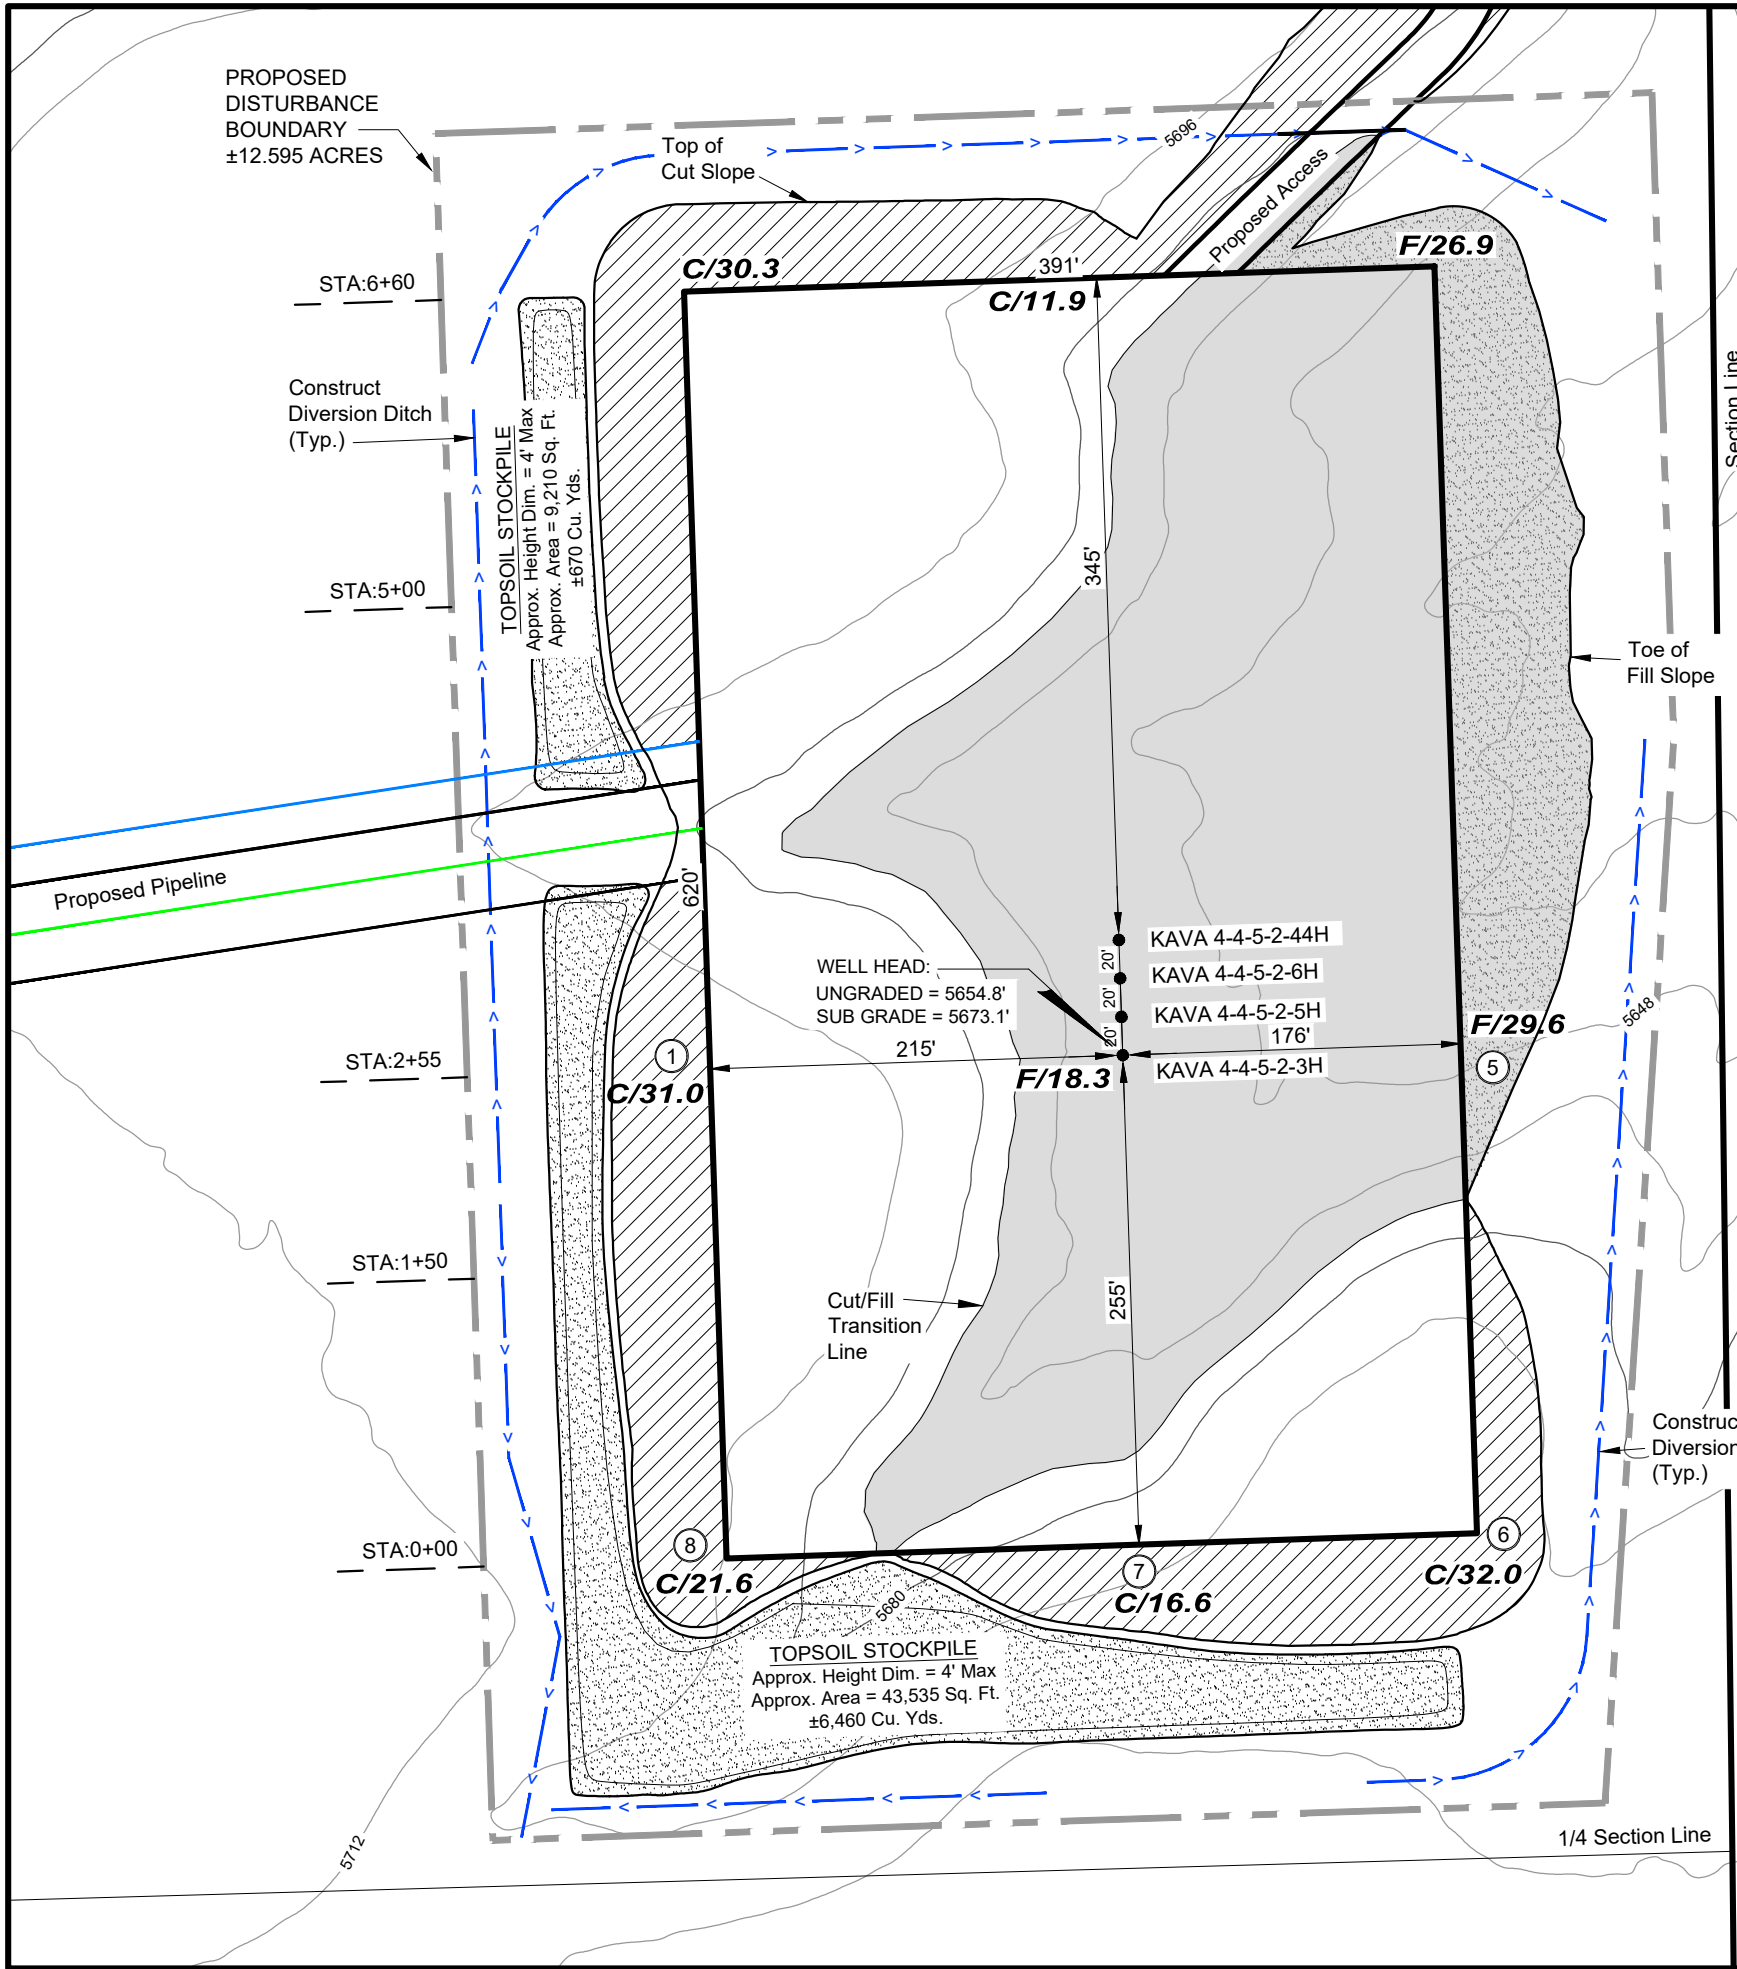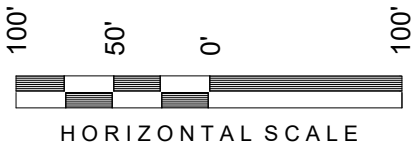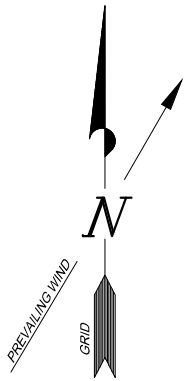

NOTE:
The topsoil areas are calculated as being mounds containing 7,130 cubic yards of dirt (a 10% fluff factor is included). The mound areas are calculated with push slopes of 1.5:1 & fall slopes of 1.5:1.

SURVEYED BY:	K.G.S.	DATE SURVEYED:	06-08-26
DRAWN BY:	F.T.M.	DATE DRAWN:	02-11-26
SCALE:	1" = 100'	REVISED:	06-25-26









180 NORTH VERNAL AVE
VERNAL, UTAH 84078

CROSS SECTIONS

HORSE 1 PAD
KAVA 4-4-5-2-3H,
KAVA 4-4-5-2-5H,
KAVA 4-4-5-2-6H
& KAVA 4-4-5-2-44H

Pad Location: Lot 1 of
Section 5, T4S, R4W, U.S.B.&M

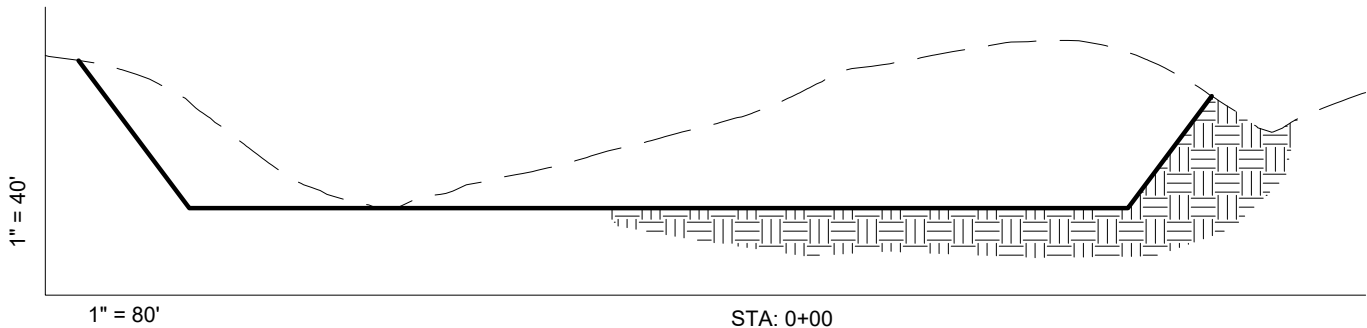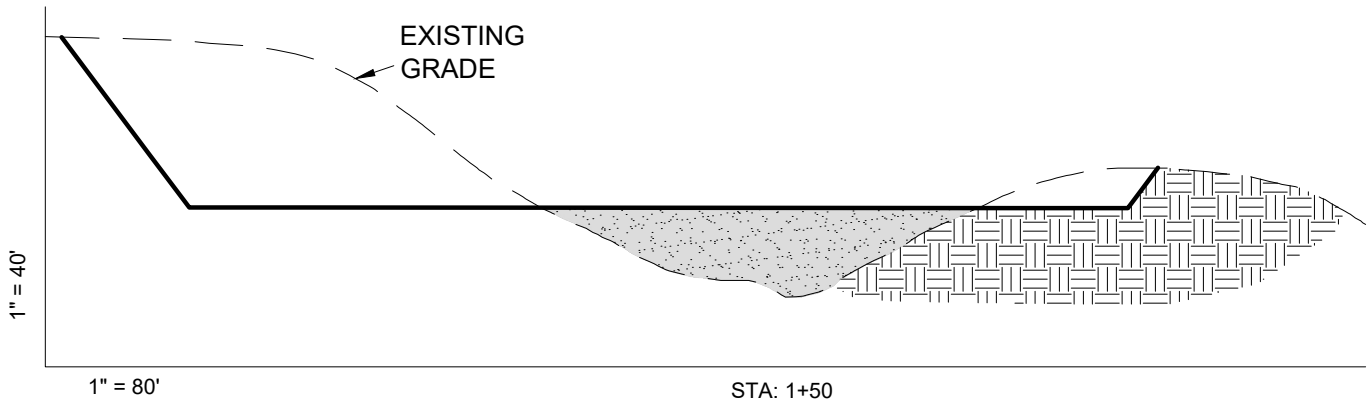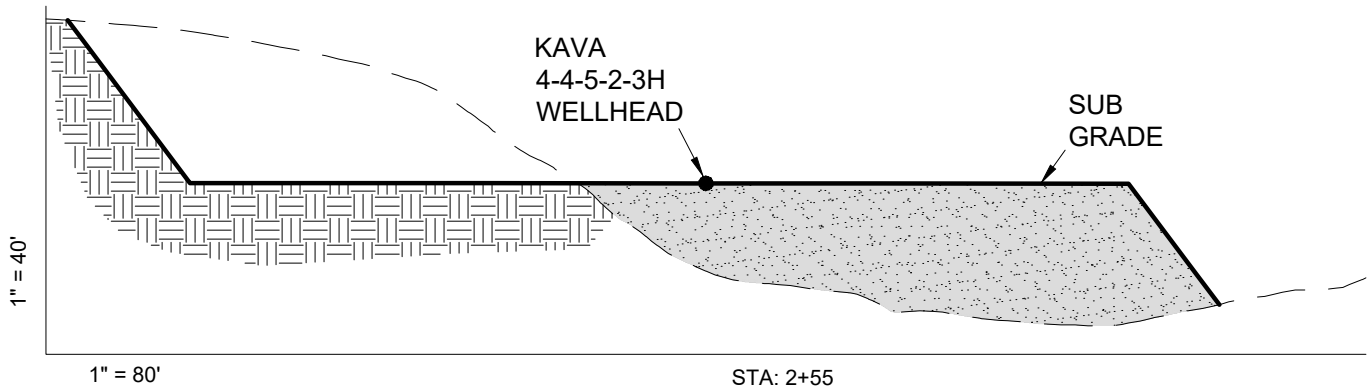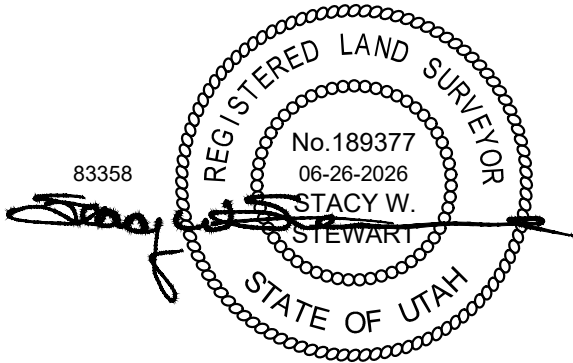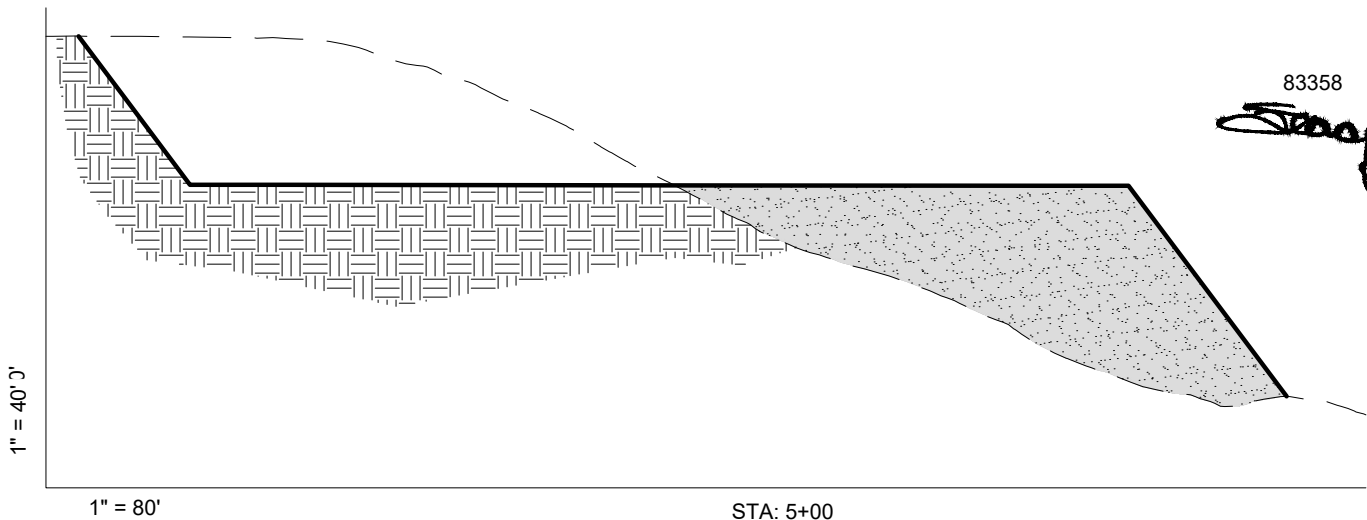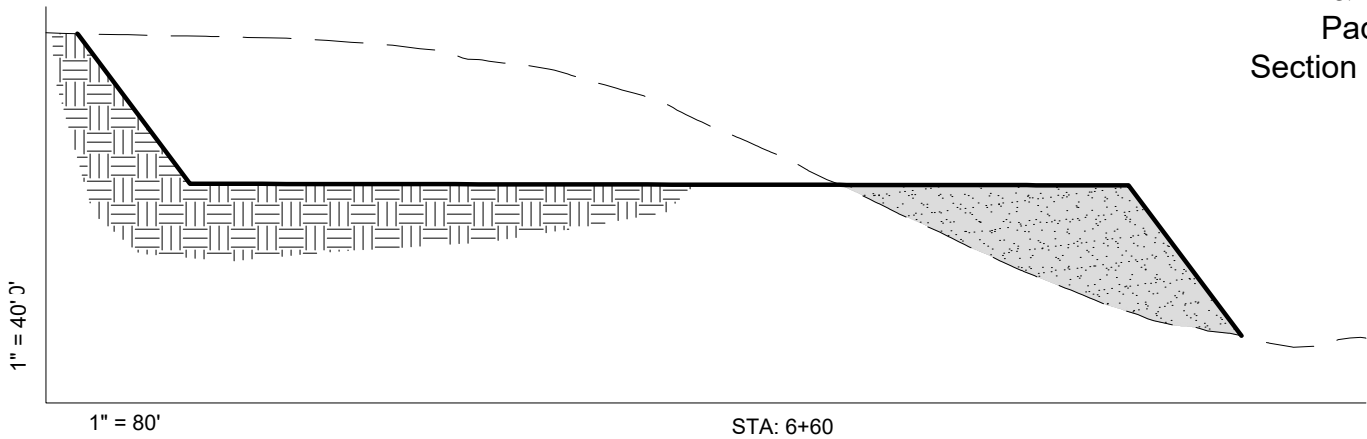



ESTIMATED EARTHWORK QUANTITIES				
(No Shrink or swell adjustments have been used)				
(Expressed in Cubic Yards)				
ITEM	CUT	FILL	6" TOPSOIL	EXCESS
PAD	112,840	112,840	Topsoil is not included in Pad Cut Volume	0
PIT	N/A	N/A		N/A
TOTALS	112,840	112,840	6,480	0

NOTE:
UNLESS OTHERWISE NOTED ALL
CUT/FILL SLOPES ARE AT 1.5:1

SURVEYED BY:	K.G.S.	DATE SURVEYED:	06-08-26
DRAWN BY:	F.T.M.	DATE DRAWN:	04-28-26
SCALE:	1" = 60'	REVISED:	06-25-26



180 NORTH VERNAL AVE
VERNAL, UTAH 84078

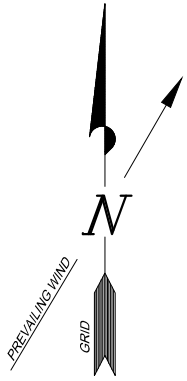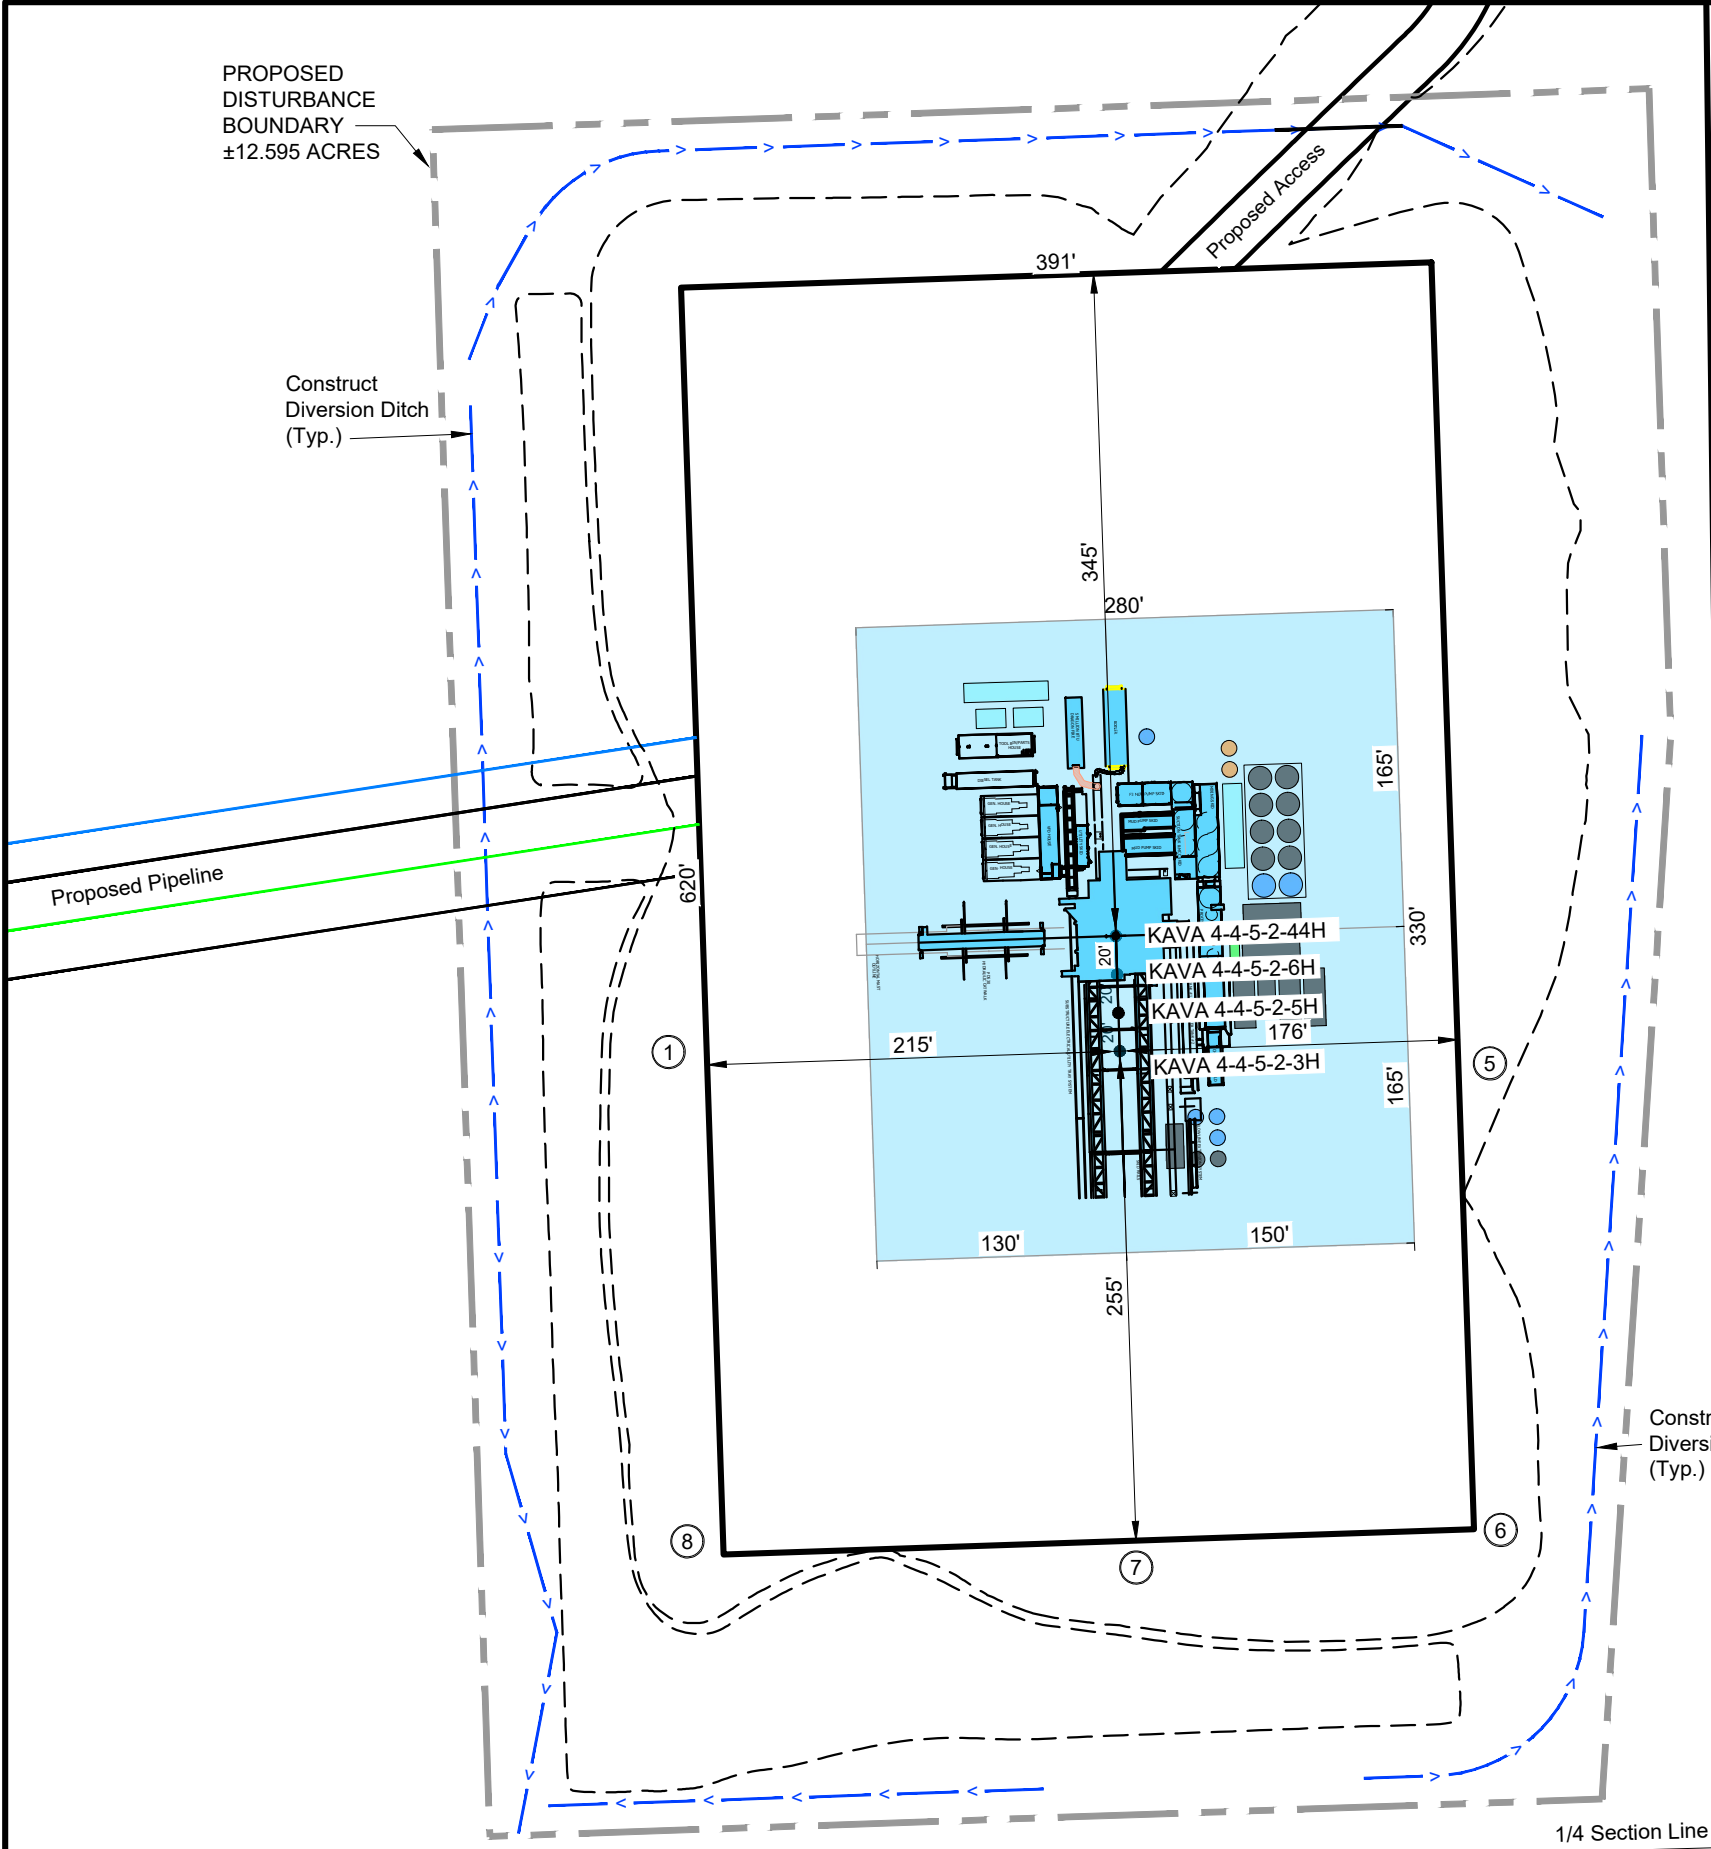


WEM Operating, LLC

RIG LAYOUT

HORSE 1 PAD

KAVA 4-4-5-2-3H,
KAVA 4-4-5-2-5H,
KAVA 4-4-5-2-6H
& KAVA 4-4-5-2-44H



Pad Location: Lot 1 of Section 5, T4S, R4W, U.S.B.&M

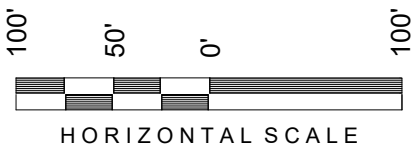

SURVEYED BY:	K.G.S.	DATE SURVEYED:	06-08-26
DRAWN BY:	F.T.M.	DATE DRAWN:	02-11-26
SCALE:	1" = 100'	REVISED:	06-25-26





180 NORTH VERNAL AVE
VERNAL, UTAH 84078

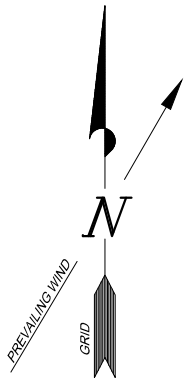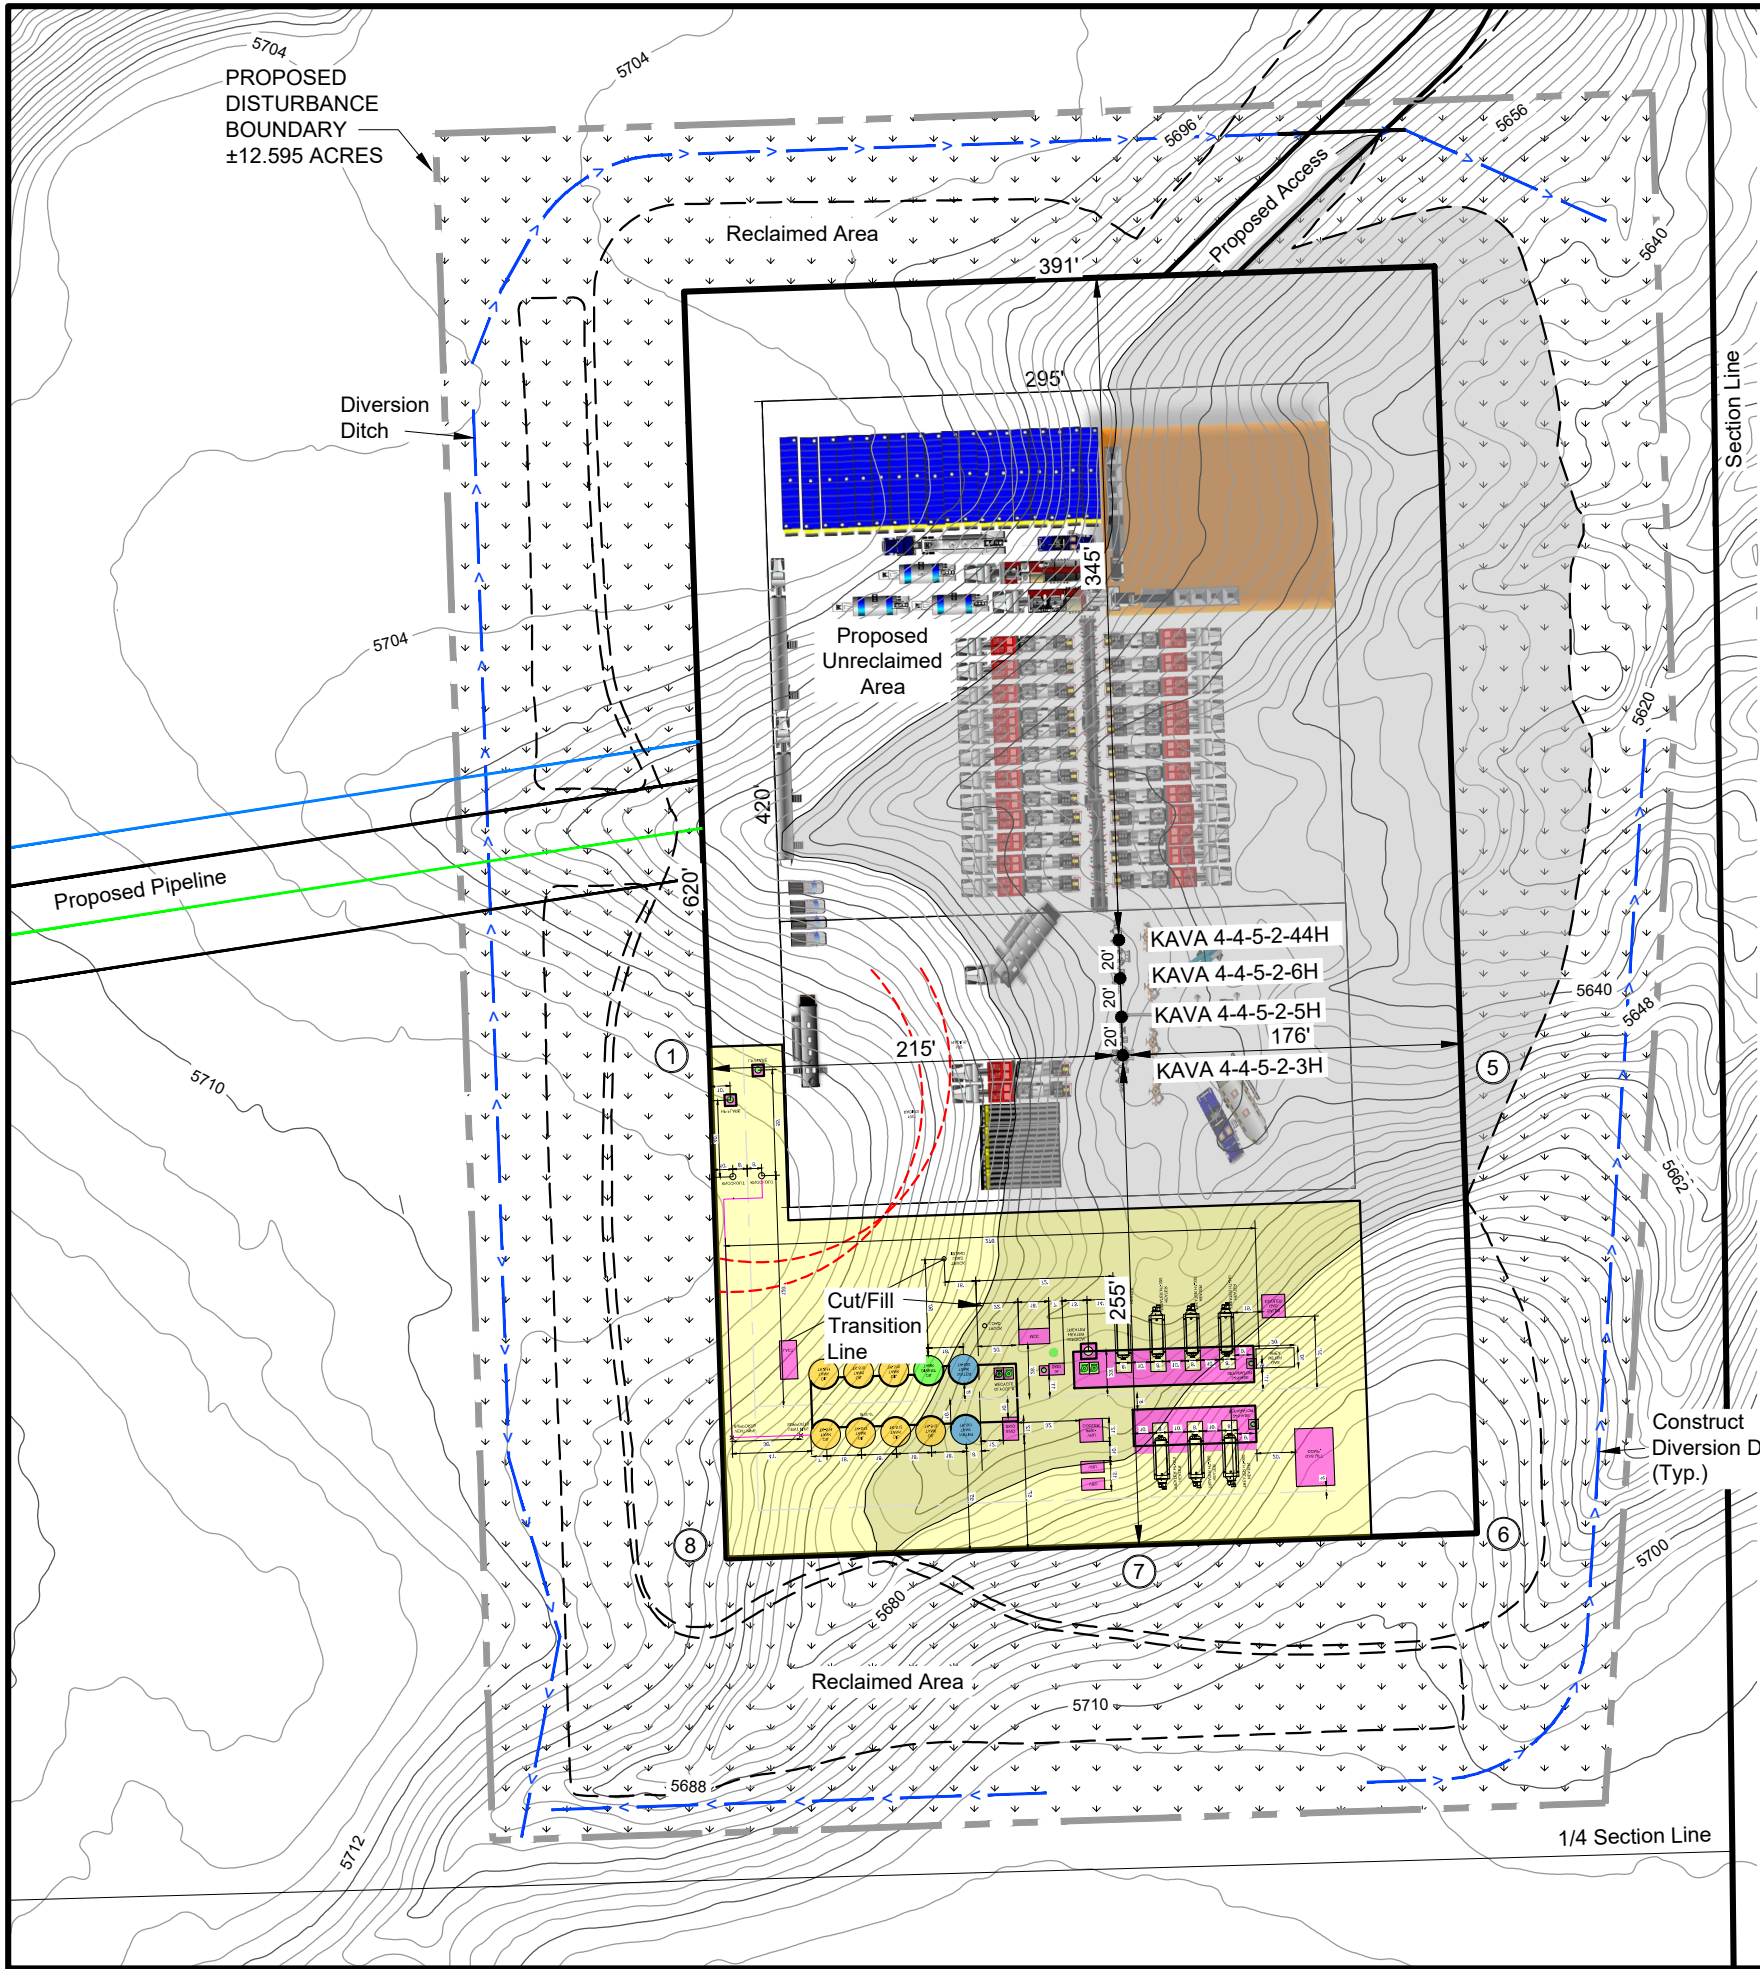

WEM Operating, LLC
COMPLETIONS WITH PRODUCTION

HORSE 1 PAD
KAVA 4-4-5-2-3H,
KAVA 4-4-5-2-5H,
KAVA 4-4-5-2-6H
& KAVA 4-4-5-2-44H

Pad Location: Lot 1 of Section 5, T4S, R4W, U.S.B.&M

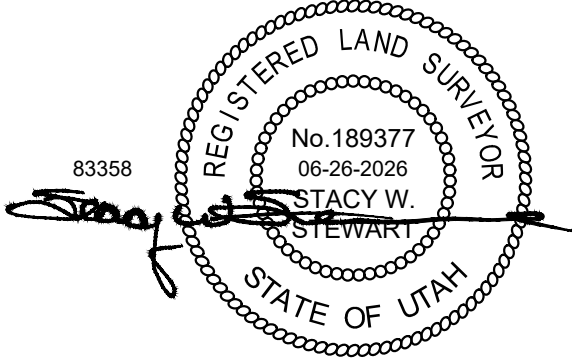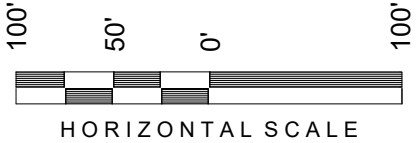

Additional Production
Equipment and Location
to be determined by the
Operator as needed.

PROPOSED PRODUCTION &
CONTAINMENT AS SHOWN.
EQUIPMENT SPACING PER
B.L.M. SPECIFICATIONS.

DISTURBED AREA:


TOTAL DISTURBED AREA = ±12.595 ACRES
TOTAL RECLAIMED AREA = ±6.594 ACRES
UNRECLAIMED AREA = ±6.001 ACRES

- Notes:
1. Reclaimed Area to Include Seeding of Approved Vegetation and Sufficient Storm Water Management System.
 2. Actual Equipment Layout and Reclaimed Pad Surface Area May Change due to Production Requirements or Site Conditions.

SURVEYED BY:	K.G.S.	DATE SURVEYED:	06-08-26
DRAWN BY:	F.T.M.	DATE DRAWN:	02-11-26
SCALE:	1" = 100'	REVISED:	06-25-26

180 NORTH VERNAL AVE
VERNAL, UTAH 84078

Access Road Map

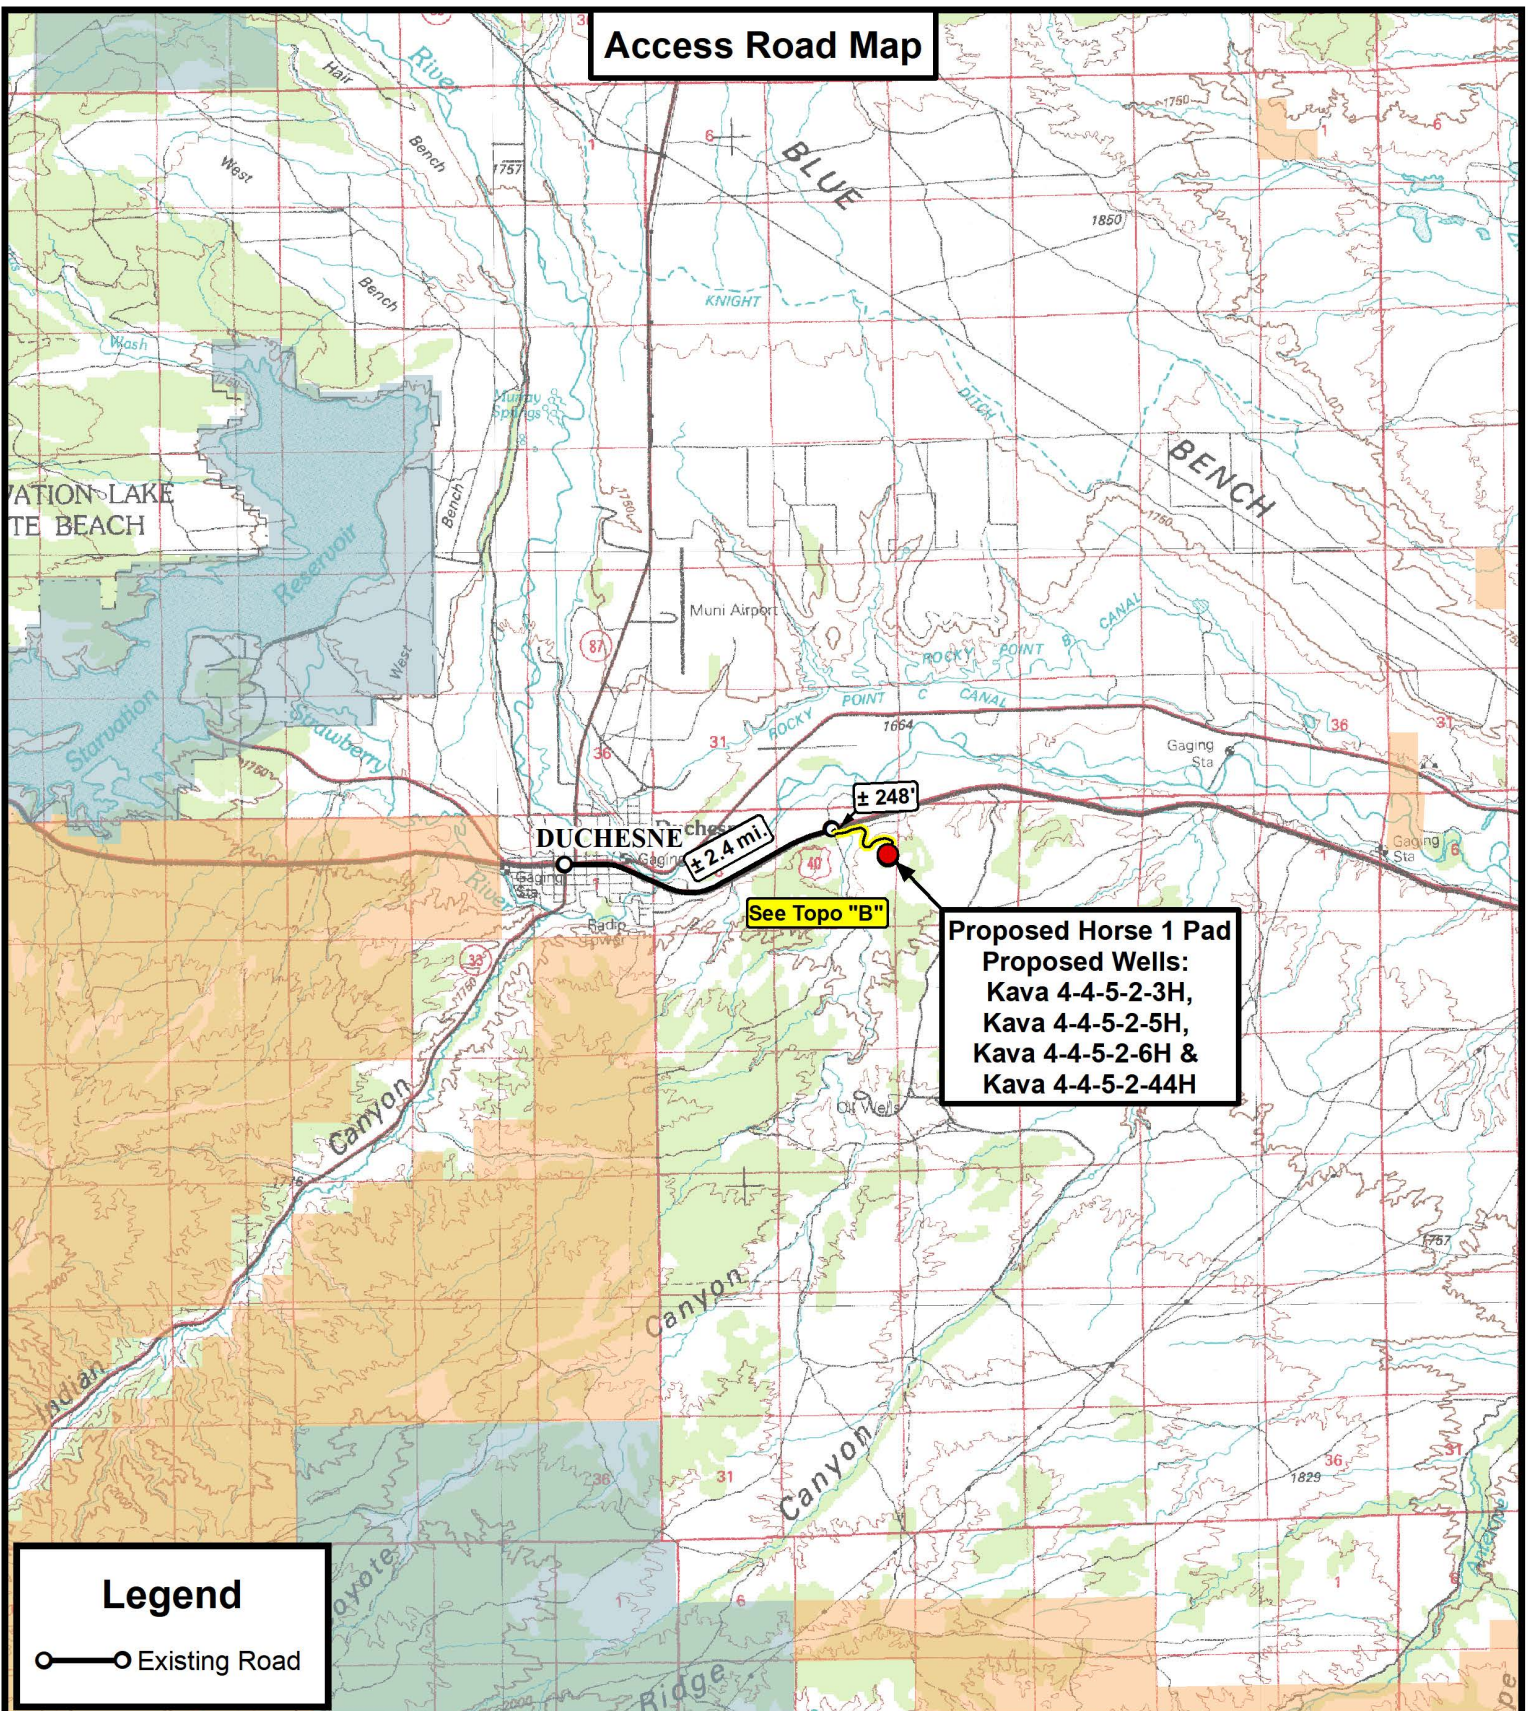

Tri State
Land Surveying, Inc.
 180 NORTH VERNAL AVE. VERNAL, UTAH 84078

DRAWN BY: C.N.F. REVISED:
 DATE: 04-29-26
 SCALE: 1:100,000




WEM OPERATING, LLC

Horse 1 Pad
 Proposed Wells: Kava 4-4-5-2-3H,
 Kava 4-4-5-2-5H, Kava 4-4-5-2-6H & Kava 4-4-5-2-44H
 Sec. 5, T4S, R4W, U.S.B.&M.
 Duchesne County, UT.

TOPOGRAPHIC MAP

SHEET
A

Access Road Map

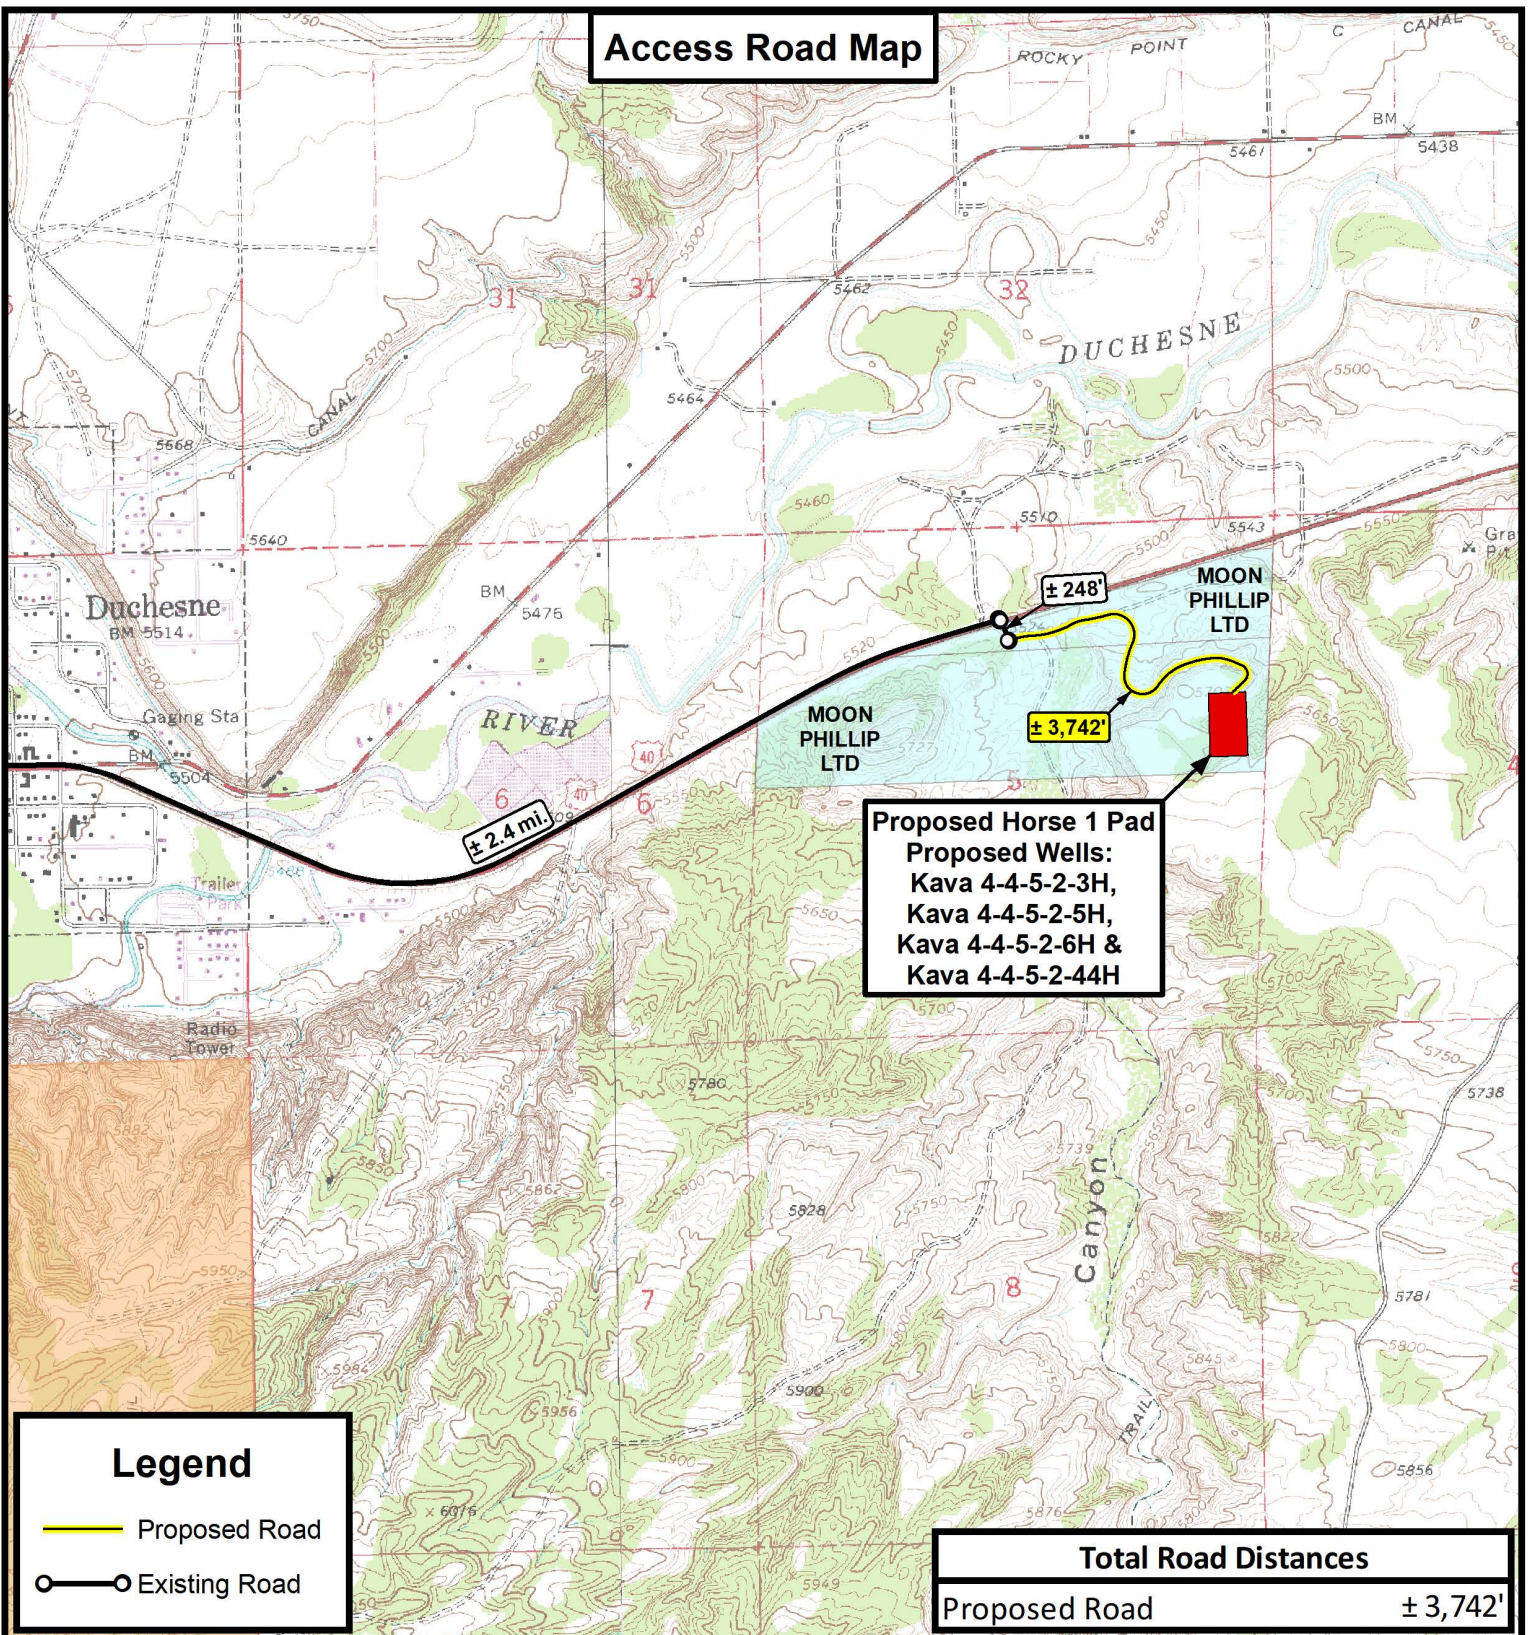

THE PARCEL INFORMATION SHOWN HAS NOT BEEN SURVEYED BY TRI-STATE LAND SURVEYING, INC. - TRI-STATE DOES NOT WARRANTY PROPERTY PARCEL DATA OR ANY ASSOCIATED INFORMATION. A PROPERTY SURVEY IS REQUIRED TO DETERMINE THE ACTUAL LOCATION OF PROPERTY LINES AND SHOW ACCURATE DISTANCES ACROSS PARCELS.

Tri State
Land Surveying, Inc.
 180 NORTH VERNAL AVE. VERNAL, UTAH 84078



WEM OPERATING, LLC


Horse 1 Pad
 Proposed Wells: Kava 4-4-5-2-3H,
 Kava 4-4-5-2-5H, Kava 4-4-5-2-6H & Kava 4-4-5-2-44H
 Sec. 5, T4S, R4W, U.S.B.&M.
 Duchesne County, UT.

DRAWN BY: C.N.F. REVISED:
 DATE: 04-29-26
 SCALE: 1" = 2,000' (1:24,000)

TOPOGRAPHIC MAP

SHEET
B

Proposed Pipeline Map

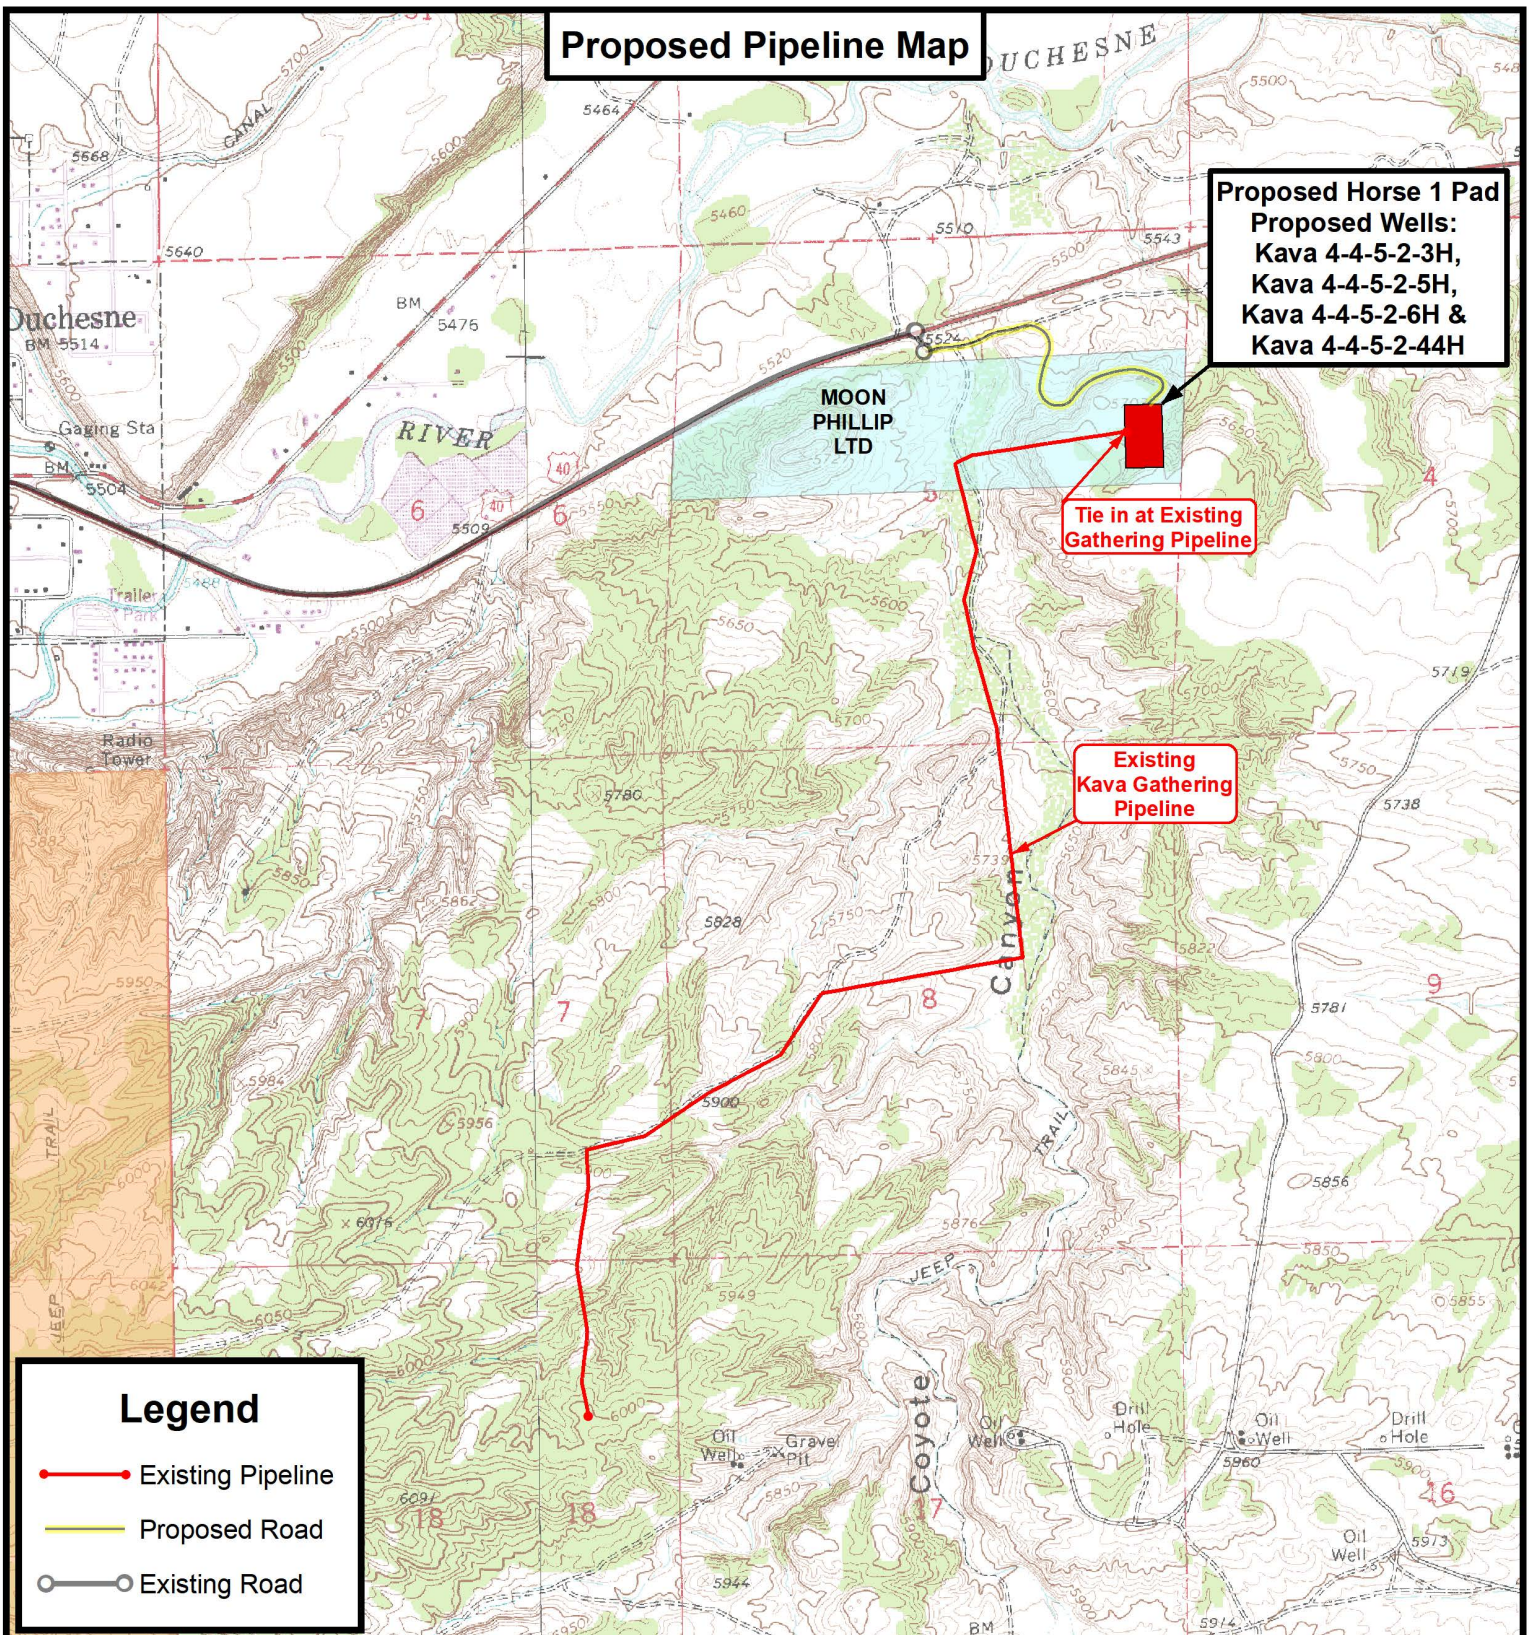

THE PARCEL INFORMATION SHOWN HAS NOT BEEN SURVEYED BY TRI-STATE LAND SURVEYING, INC. - TRI-STATE DOES NOT WARRANTY PROPERTY PARCEL DATA OR ANY ASSOCIATED INFORMATION. A PROPERTY SURVEY IS REQUIRED TO DETERMINE THE ACTUAL LOCATION OF PROPERTY LINES AND SHOW ACCURATE DISTANCES ACROSS PARCELS.

Tri State
Land Surveying, Inc.
 180 NORTH VERNAL AVE. VERNAL, UTAH 84078



WEM OPERATING, LLC

Horse 1 Pad
 Proposed Wells: Kava 4-4-5-2-3H,
 Kava 4-4-5-2-5H, Kava 4-4-5-2-6H & Kava 4-4-5-2-44H
 Sec. 5, T4S, R4W, U.S.B.&M.
 Duchesne County, UT.


DRAWN BY: C.N.F. REVISED: 05-18-26
 DATE: 04-29-26
 SCALE: 1" = 2,000' (1:24,000)

TOPOGRAPHIC MAP

SHEET
C

Exhibit "B" Map

Proposed Horse 1 Pad
Proposed Wells:
 Kava 4-4-5-2-3H,
 Kava 4-4-5-2-5H,
 Kava 4-4-5-2-6H &
 Kava 4-4-5-2-44H

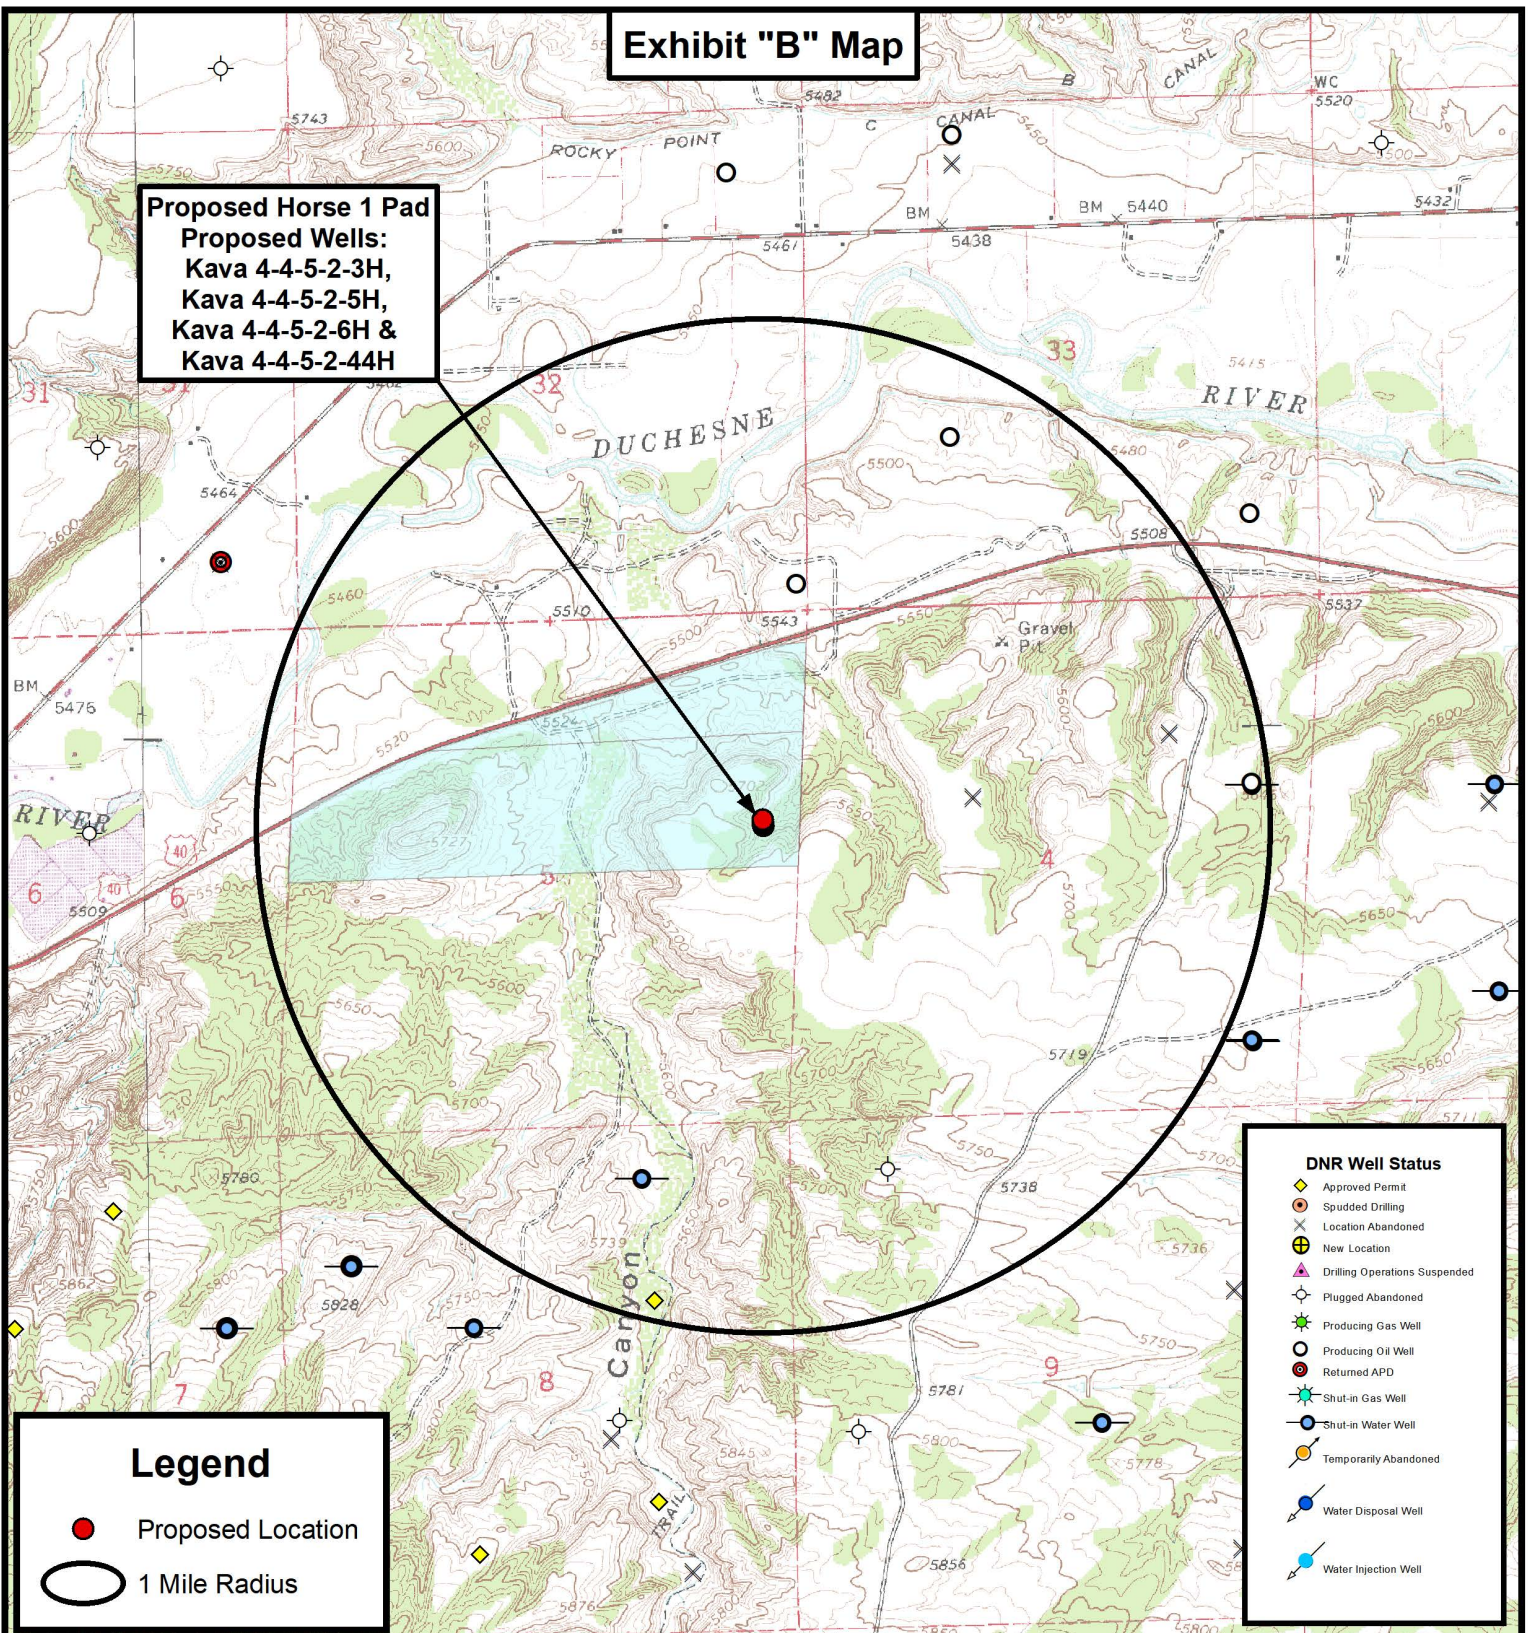

Legend

- Proposed Location
- 1 Mile Radius

DNR Well Status

- ◆ Approved Permit
- Spudded Drilling
- X Location Abandoned
- ⊕ New Location
- ▲ Drilling Operations Suspended
- ⊗ Plugged Abandoned
- ★ Producing Gas Well
- Producing Oil Well
- ⊗ Returned APD
- ★ Shut-in Gas Well
- ⊗ Shut-in Water Well
- ⊗ Temporarily Abandoned
- ⬇ Water Disposal Well
- ⬆ Water Injection Well

THE PARCEL INFORMATION SHOWN HAS NOT BEEN SURVEYED BY TRI-STATE LAND SURVEYING, INC. - TRI-STATE DOES NOT WARRANTY PROPERTY PARCEL DATA OR ANY ASSOCIATED INFORMATION. A PROPERTY SURVEY IS REQUIRED TO DETERMINE THE ACTUAL LOCATION OF PROPERTY LINES AND SHOW ACCURATE DISTANCES ACROSS PARCELS.

Tri State
Land Surveying, Inc.
 180 NORTH VERNAL AVE. VERNAL, UTAH 84078



WEM OPERATING, LLC

Horse 1 Pad
 Proposed Wells: Kava 4-4-5-2-3H,
 Kava 4-4-5-2-5H, Kava 4-4-5-2-6H & Kava 4-4-5-2-44H
 Sec. 5, T4S, R4W, U.S.B.&M.
 Duchesne County, UT.

DRAWN BY: C.N.F. REVISED:
 DATE: 04-29-26
 SCALE: 1" = 2,000' (1:24,000)

TOPOGRAPHIC MAP

SHEET
D

Coordinate Report

Well Number	Feature Type	Latitude (NAD 83) (DMS)	Longitude (NAD 83) (DMS)
4-4-5-2-3H	Surface Hole	40° 09' 50.15" N	110° 21' 09.45" W
4-4-5-2-5H	Surface Hole	40° 09' 50.35" N	110° 21' 09.45" W
4-4-5-2-6H	Surface Hole	40° 09' 50.55" N	110° 21' 09.46" W
4-4-5-2-44H	Surface Hole	40° 09' 50.75" N	110° 21' 09.47" W
4-4-5-2-3H	First Take Point	40° 09' 39.74" N	110° 21' 06.73" W
4-4-5-2-5H	First Take Point	40° 09' 51.60" N	110° 21' 06.72" W
4-4-5-2-6H	First Take Point	40° 10' 03.45" N	110° 21' 06.71" W
4-4-5-2-44H	First Take Point	40° 09' 45.67" N	110° 21' 06.72" W
4-4-5-2-3H	Bottom of Hole	40° 09' 38.04" N	110° 23' 20.38" W
4-4-5-2-5H	Bottom of Hole	40° 09' 49.28" N	110° 23' 20.36" W
4-4-5-2-6H	Bottom of Hole	40° 10' 01.76" N	110° 23' 20.33" W
4-4-5-2-44H	Bottom of Hole	40° 09' 43.97" N	110° 23' 20.37" W

Well Number	Feature Type	Latitude (NAD 83) (DD)	Longitude (NAD 83) (DD)
4-4-5-2-3H	Surface Hole	40.163931	-110.352625
4-4-5-2-5H	Surface Hole	40.163986	-110.352626
4-4-5-2-6H	Surface Hole	40.164041	-110.352628
4-4-5-2-44H	Surface Hole	40.164096	-110.352629
4-4-5-2-3H	First Take Point	40.161040	-110.351869
4-4-5-2-5H	First Take Point	40.164333	-110.351865
4-4-5-2-6H	First Take Point	40.167626	-110.351864
4-4-5-2-44H	First Take Point	40.162686	-110.351866
4-4-5-2-3H	Bottom of Hole	40.160568	-110.388994
4-4-5-2-5H	Bottom of Hole	40.163690	-110.388989
4-4-5-2-6H	Bottom of Hole	40.167155	-110.388981
4-4-5-2-44H	Bottom of Hole	40.162214	-110.388992



WEM OPERATING, LLC

Horse 1 Pad
Sec. 5, T4S, R4W, U.S.B.&M.
Duchesne County, UT.

Horse 1 Pad
Sec. 5, T4S, R4W, U.S.B.&M.
Duchesne County, UT.

DRAWN BY:	C.N.F.	
-----------	--------	--

DATE:	04-29-2026
-------	------------

REVISED:	06-25-2026
----------	------------

Coordinate Report

SHEET

1

Coordinate Report

[illegible]

WEM OPERATING, LLC

Horse 1 Pad
Sec. 5, T4S, R4W, U.S.B.&M.
Duchesne County, UT.

DRAWN BY:	C.N.F.
DATE:	04-29-2026
REVISED:	06-25-2026

Coordinate Report

SHEET

2

Coordinate Report

[illegible]

WEM OPERATING, LLC

Horse 1 Pad
Sec. 5, T4S, R4W, U.S.B.&M.
Duchesne County, UT.

DRAWN BY:	C.N.F.
DATE:	04-29-2026
REVISED:	06-25-2026

Coordinate Report

SHEET

3